FORM No. 1.

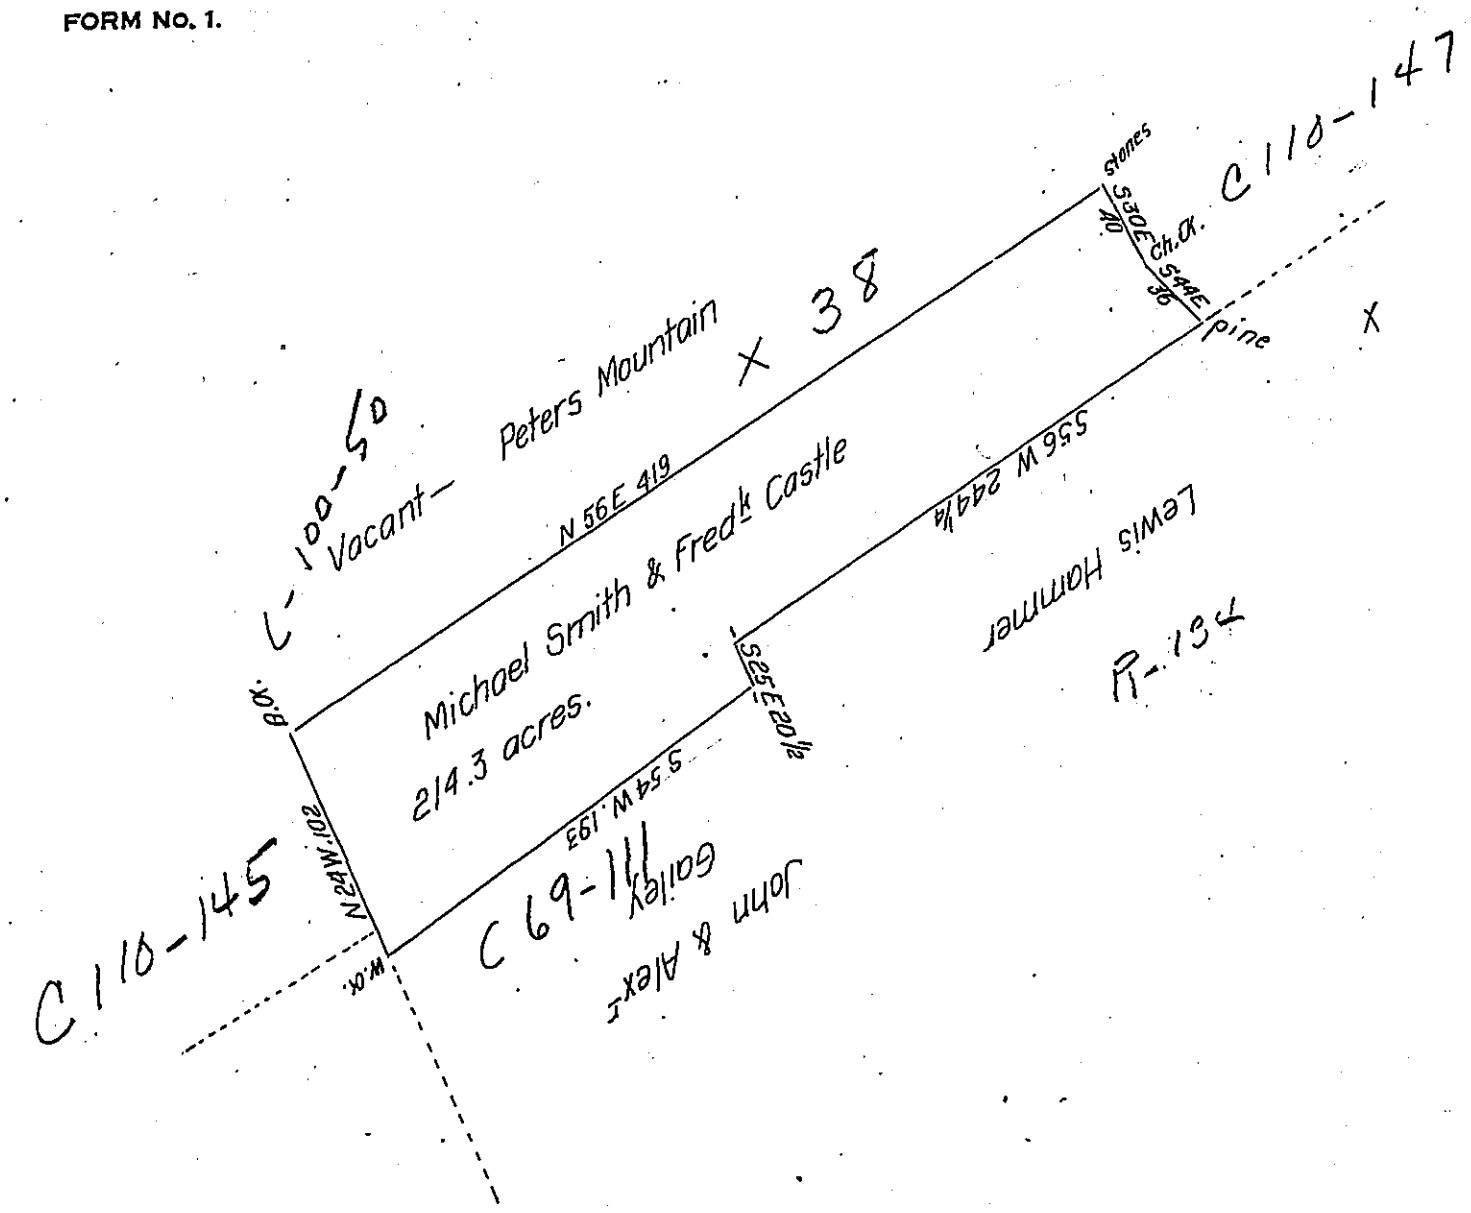

A Draught of a Tract of Land situate in Rye Township Cumberland County containing two hundred and fourteen acres and Three tenths of an acre and allowe of 6 pr Cent for roads &c Surveyed 13th of June 1794 in Pursuance of a Warrant to Michael Smith and Frederick Castle Dated June 17th 1793

To Daniel Brodhead Esqr Surv Gen.l of Pennsylvania

Pr Sam.l Lyon D.S.

IN TESTIMONY that the above is a copy of the original remaining on file in the Department of Internal Affairs of Pennsylvania, made comformably to an Act of Assembly approved the 16th day of February 1833, I have hereunto set my hand and caused the Seal of said Department to be affixed at Harrisburg, this Twentieth *day of* December *1906*

Secretary of Internal Affairs.