FORM No. I.

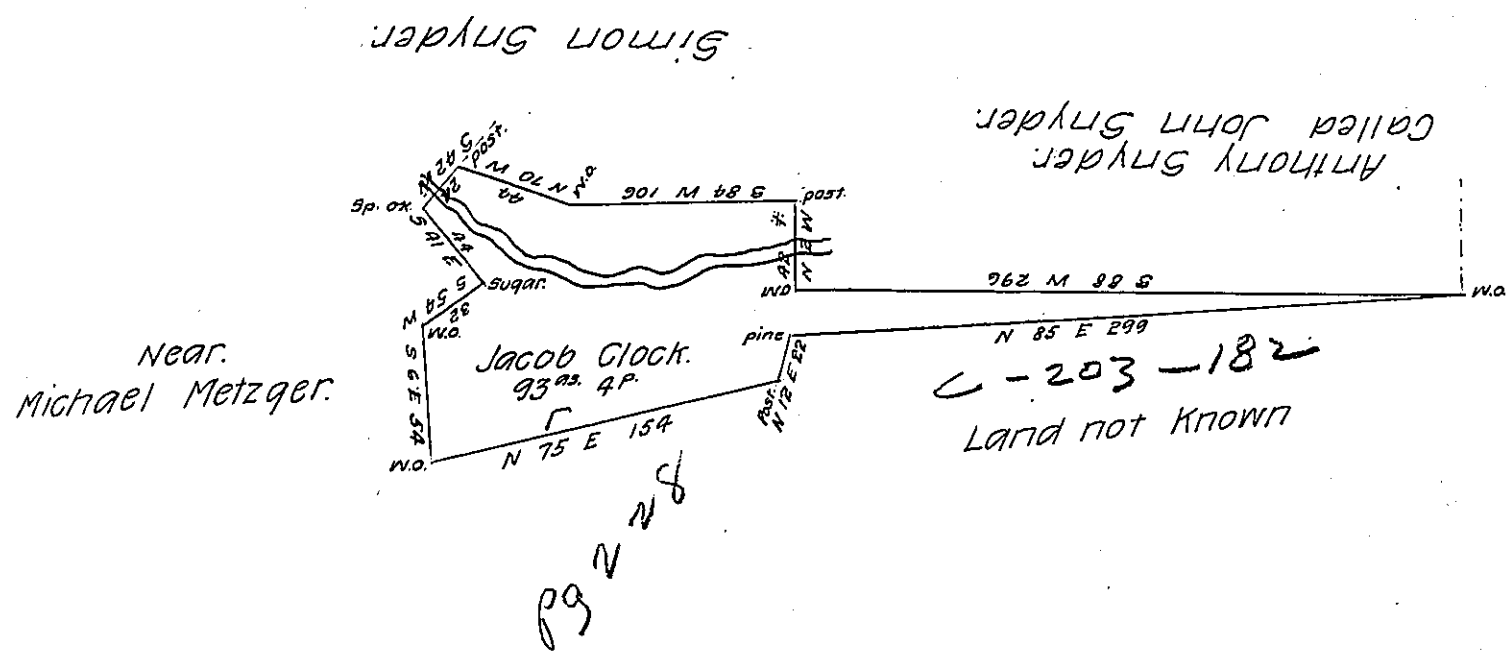

A draft of a tract of land situate on Mohontongo Creek in Mohontongo township (late Penns) in the County of Northumberland. Surveyed the 10th day of November 1799 for Jacob Clock in pursuance of his warrant bearing date the 29th day of November 1792 Containing ninety three acres four perches and allowance &c.

Pr. Frdk. Evans.

To Daniel Brodhead Esquire
Surveyor General of Pennsylvaa.

IN TESTIMONY that the above is a copy of the original remaining on file in the Department of Internal Affairs of Pennsylvania, made conformably to an Act of Assembly approved the 16th day of February, 1833, I have hereunto set my Hand and caused the Seal of said Department to be affixed at Harrisburg,

this fourteenth *day of* December *1906.*

Secretary of Internal Affairs.