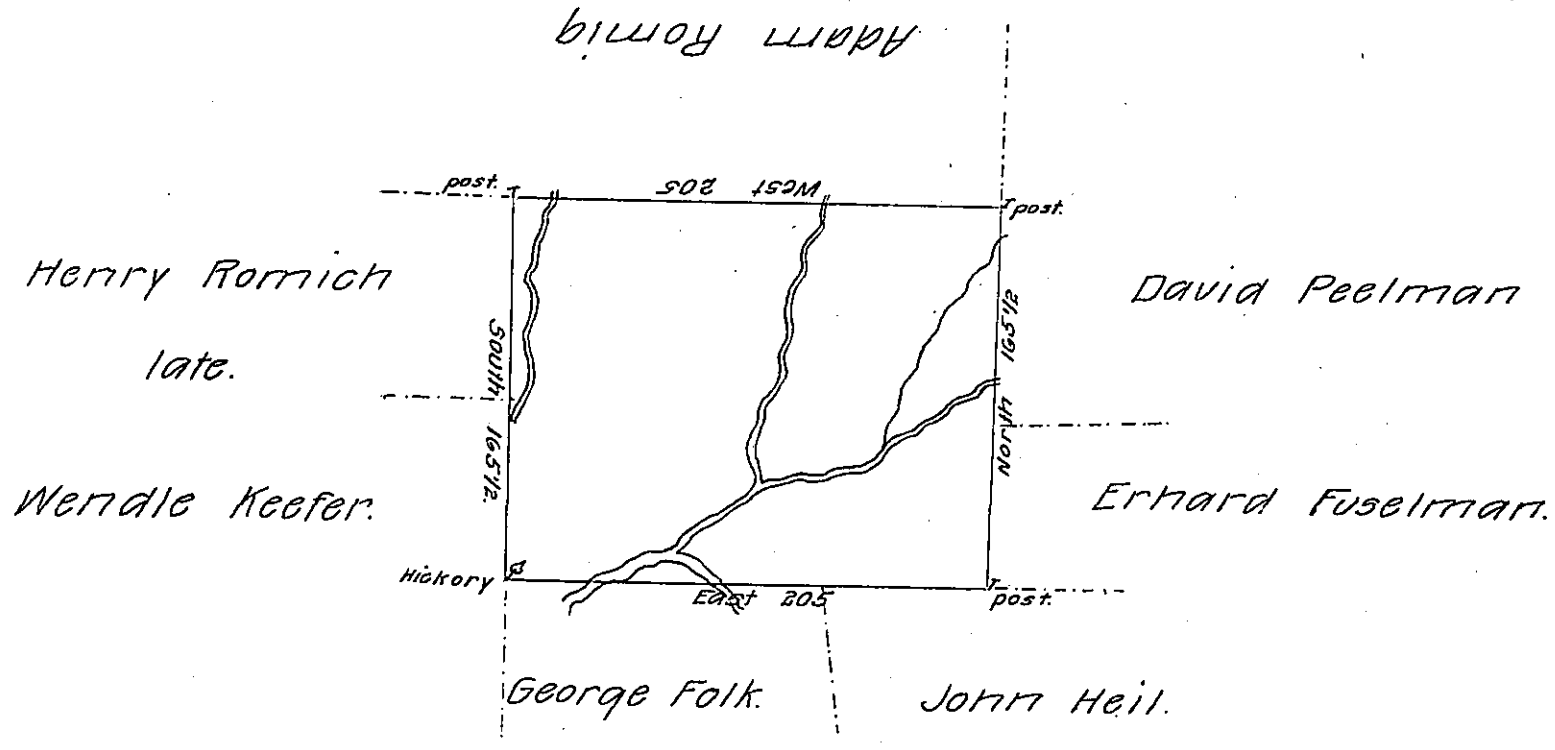


A draft of a tract of land situate in Lynn Township formerly in the County of Bucks now in the County of Northampton containing two hundred acres and allowance of six P Cent &c^a Surveyed the 23^d April 1739 to John Sickfredt by warrant dated the 12^th October 1738 Taken from the field works of James Scull late Deputy Surveyor deceased

P- Geo. Palmer. D.S.

To Andrew Porter Esquire
Surveyor General

*IN TESTIMONY that the above is a copy of the original remaining on file in the Department of Internal Affairs of Pennsylvania, made conformably to an Act of Assembly approved the 16th day of February, 1833, I have hereunto set my Hand and caused the Seal of said Department to be affixed at Harrisburg, this* eighteenth *day of* January *1907.*

Isaac B. Brown

*Secretary of Internal Affairs.*