FORM No. 1.

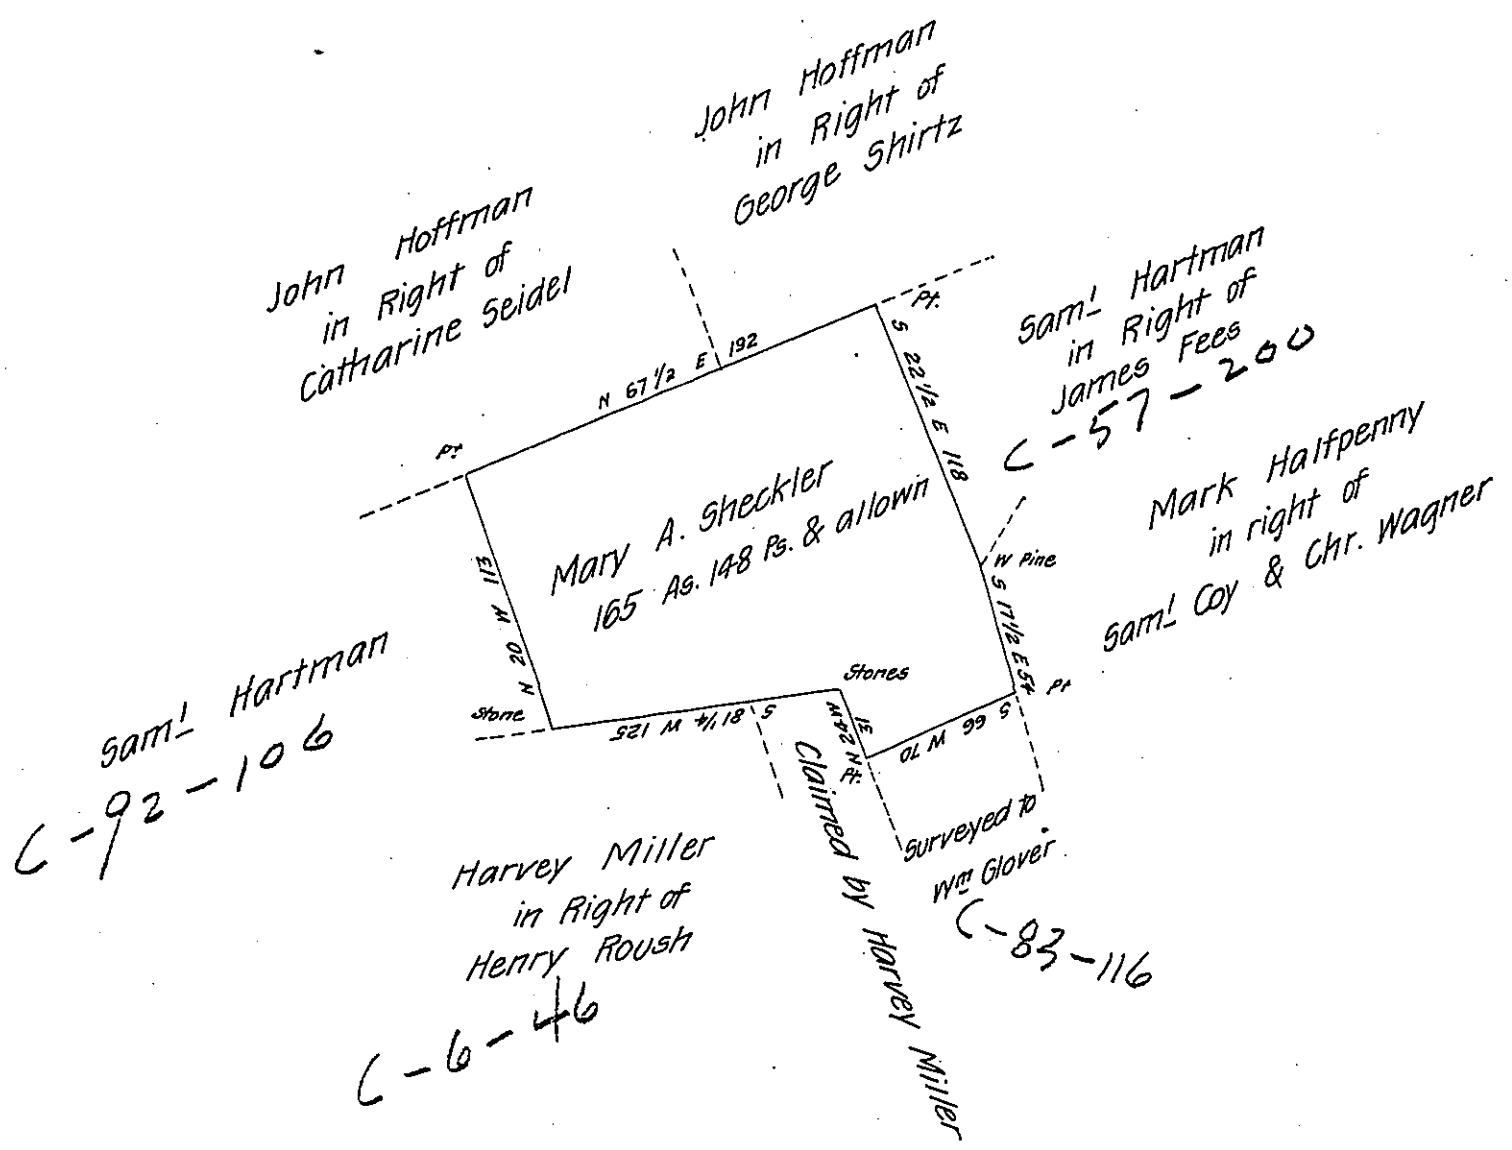

Draft of a tract of land situate in Hartley township Union County Pa Containing One hundred and Sixty five Acres and One hundred and forty eight Perches and allowance of six pr. cent for roads &c. Surveyed the 22nd day of November A.D. 1870 in pursuance of a Warrant granted to Mary A. Sheckler bearing date the 28th day of November A.D. 1868

R.F. Brown C.S.

To Jacob M. Campbell

Surveyor General Penna.

IN TESTIMONY that the above is a copy of the original remaining on file in the Department of Internal Affairs of Pennsylvania, made comformably to an Act of Assembly approved the 16th day of February 1833, I have hereunto set my hand and caused the Seal of said Department to be affixed at Harrisburg, this fourth day of March 1907

Isaac D. Brown

Secretary of Internal Affairs.