FORM No 1.

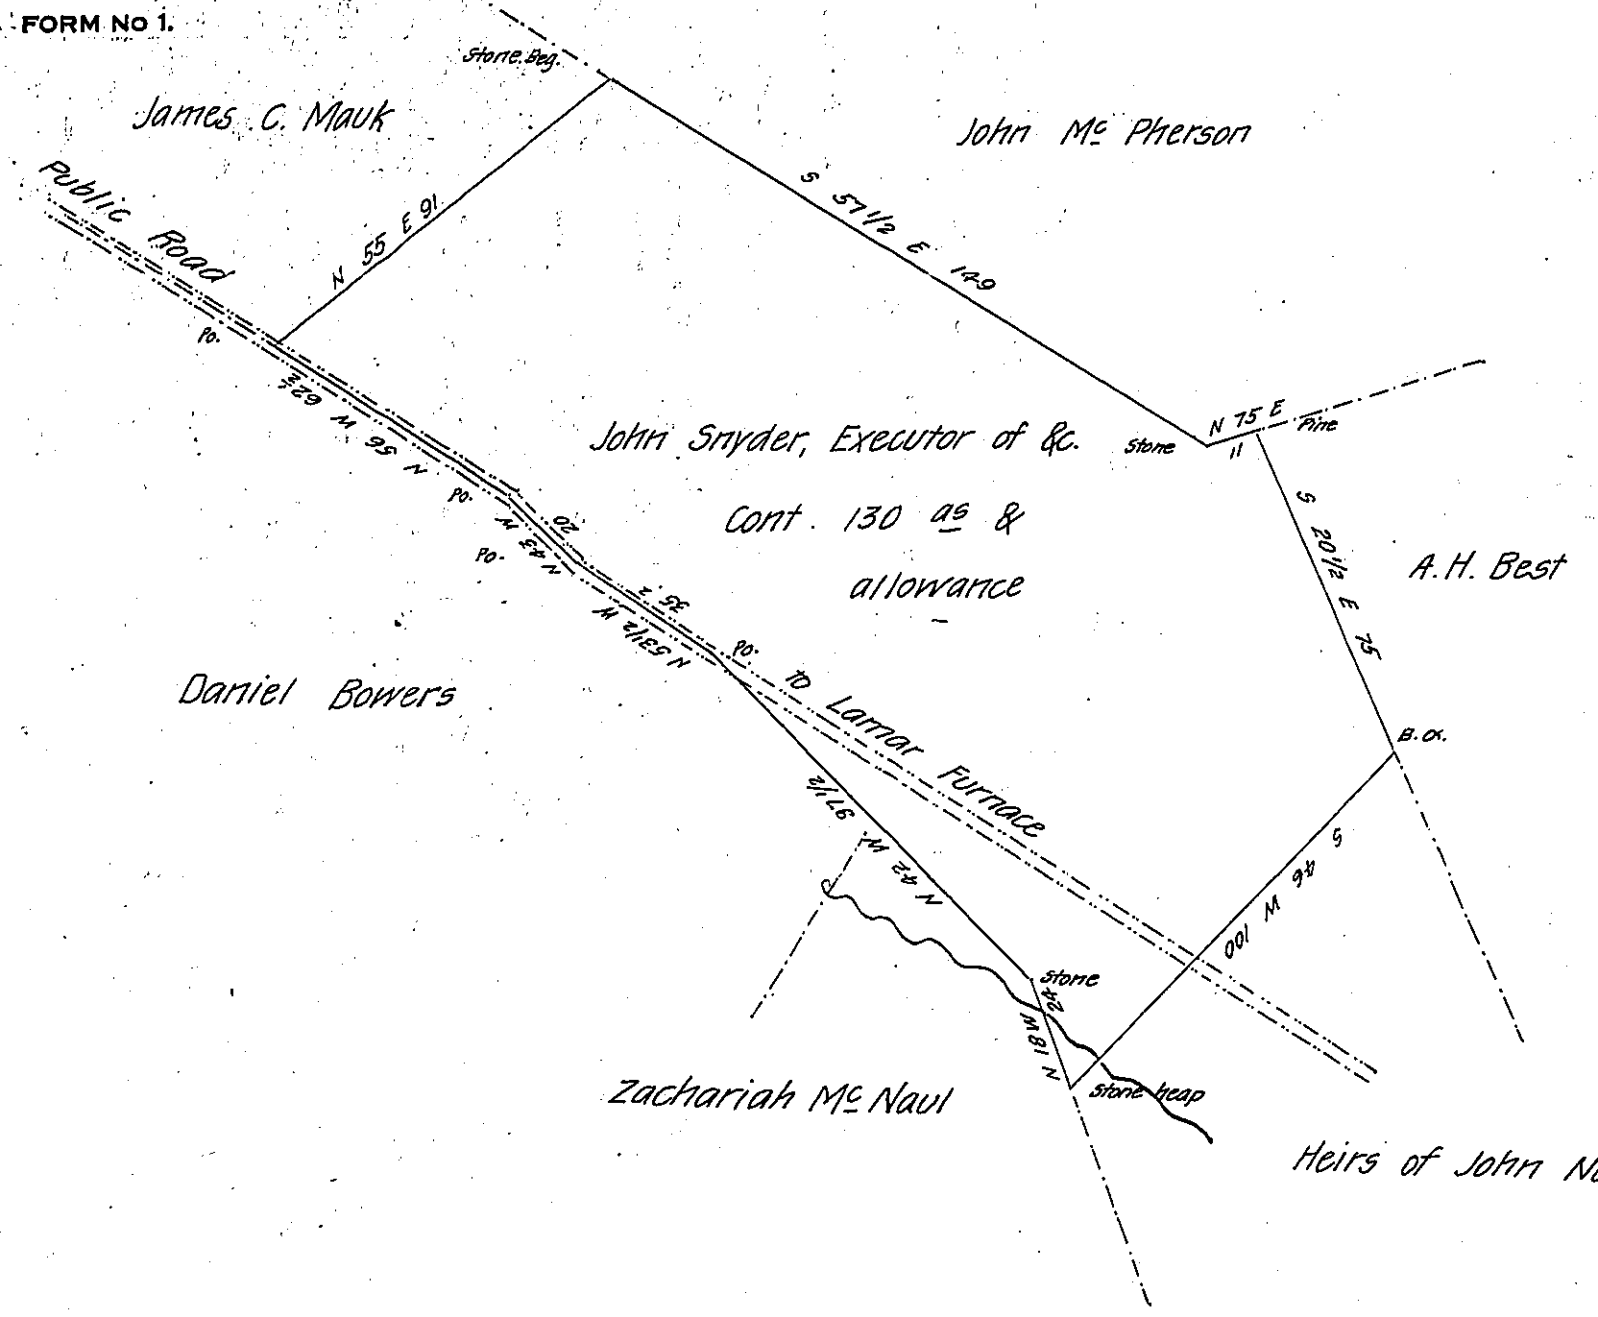

Draft of a tract of land containing one hundred and thirty acres and allowances of six per cent for roads &c. Situated in Lamar township in the County of Clinton Surveyed the 3d day of October A.D. 1871 for John Snyder Jr. acting Executor of John Snyder (deceased) in pursuance of his Warrant dated the 31st day of January A.D. 1871

Joseph F. Quay

To Jacob M. Campbell Esqr.

Examined and approved October 16th A.D. 1871

J. L. Eckel C.S.

S. G.

IN TESTIMONY that the above is a copy of the original remaining on file in the Department of Internal Affairs of Pennsylvania, made conformably to an Act of Assembly approved the 16th day of February, 1833, I have hereunto set my Hand and caused the Seal of said Department to be affixed at Harrisburg, this seventh day of March 1907

Isaac B. Brown

Secretary of Internal Affairs.