FORM No. 1.

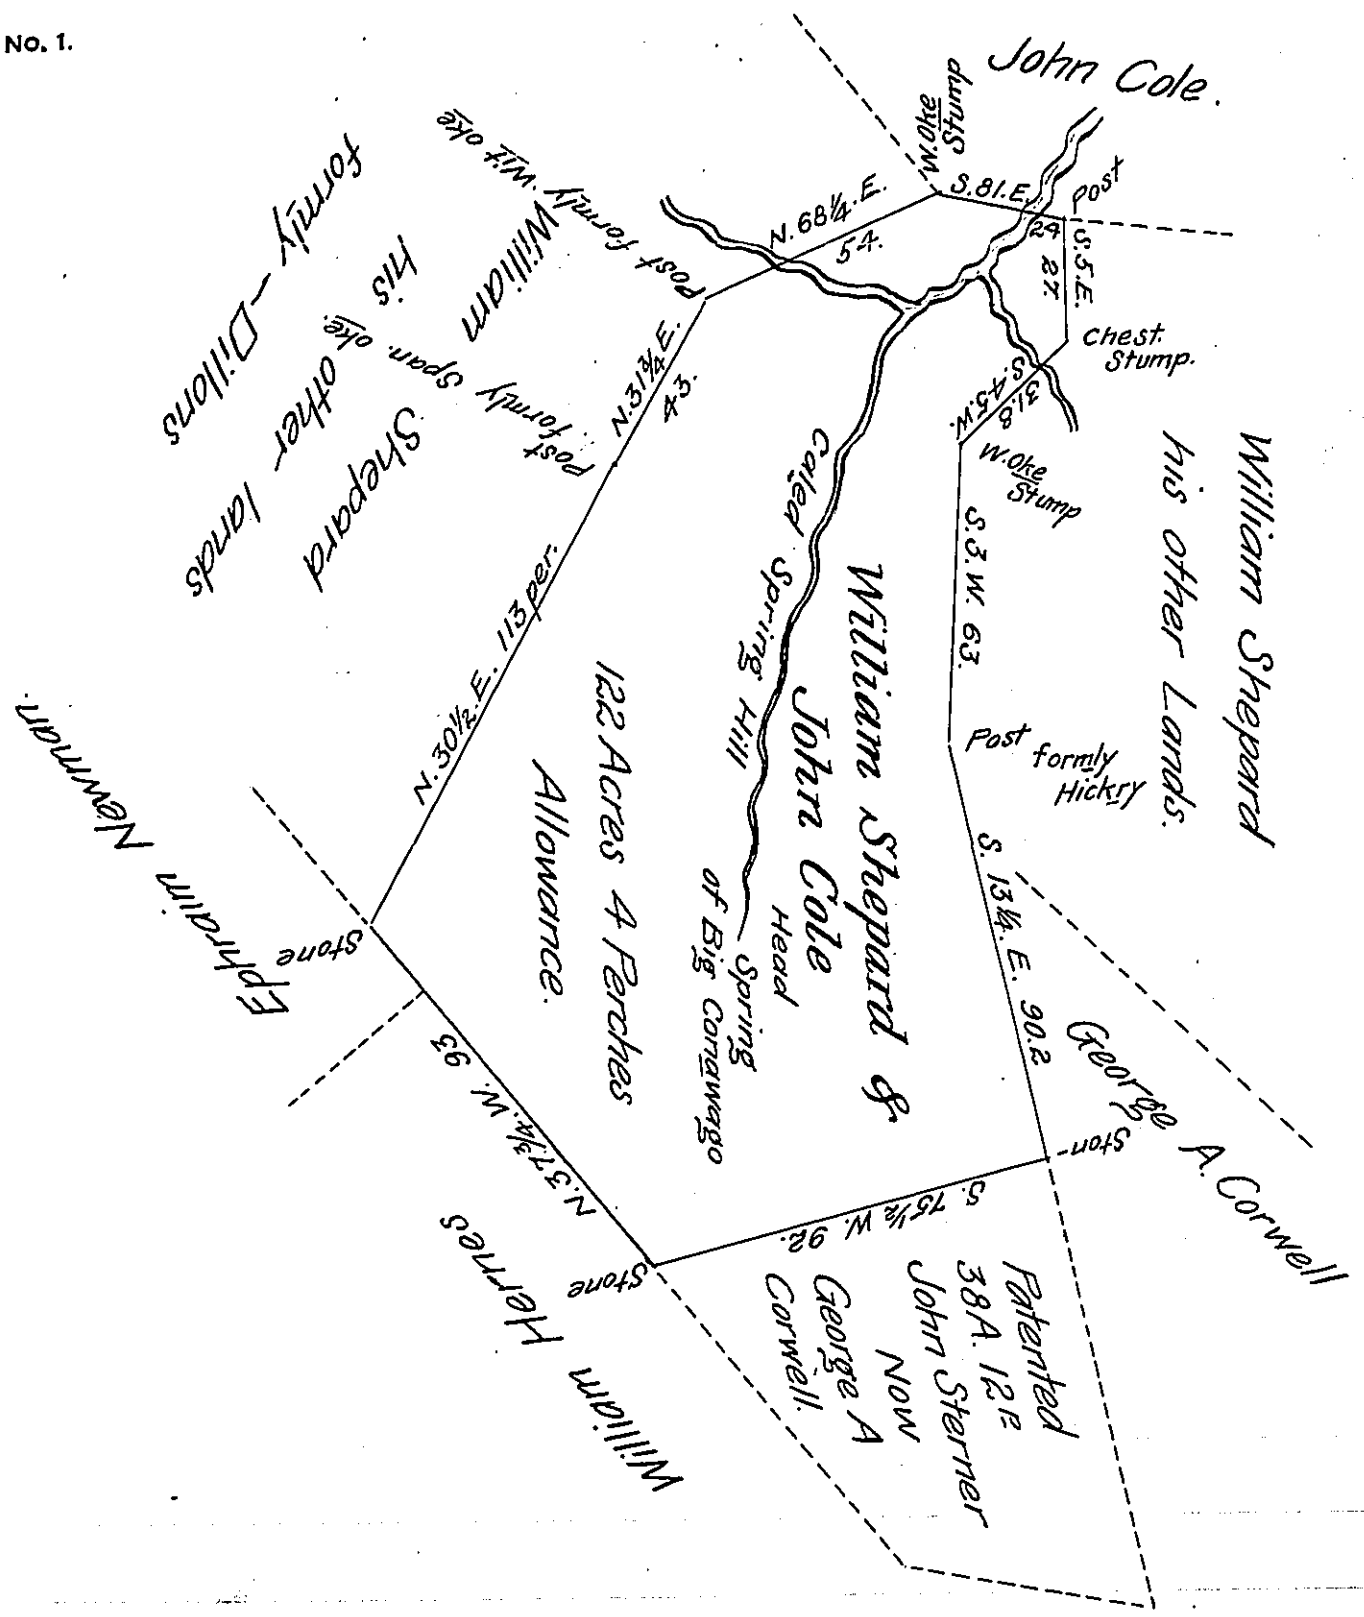

Draft of a Tract of Land Containing 122 Acres and 4 Perches and Allowance of Six per Cent for Roads. Situated in Franklin Township in the County of Adams Surveyed the 30th Day of Aprile A.D. 1873 for William W. Shepard and John Cole in pursuance of an Application No. 4745 Granted to John Dellone in Right of Col. Hance Hamilton Assigne of Hance Hamilton junr Dated the 10th Day of February A.D. 1768.

To Robert B. Beath Esq. Surveyor General.

Jesse D. Keller
County Surveyor.

IN TESTIMONY that the above is a copy of the original remaining on file in the Department of Internal Affairs of Pennsylvania, made comformably to an Act of Assembly approved the 16th day of February 1833, I have hereunto set my hand and caused the Seal of said Department to be affixed at Harrisburg, this twenty seventh day of February 1907.

Isaac B. Brown
Secretary of Internal Affairs.