FORM No. 1.

136

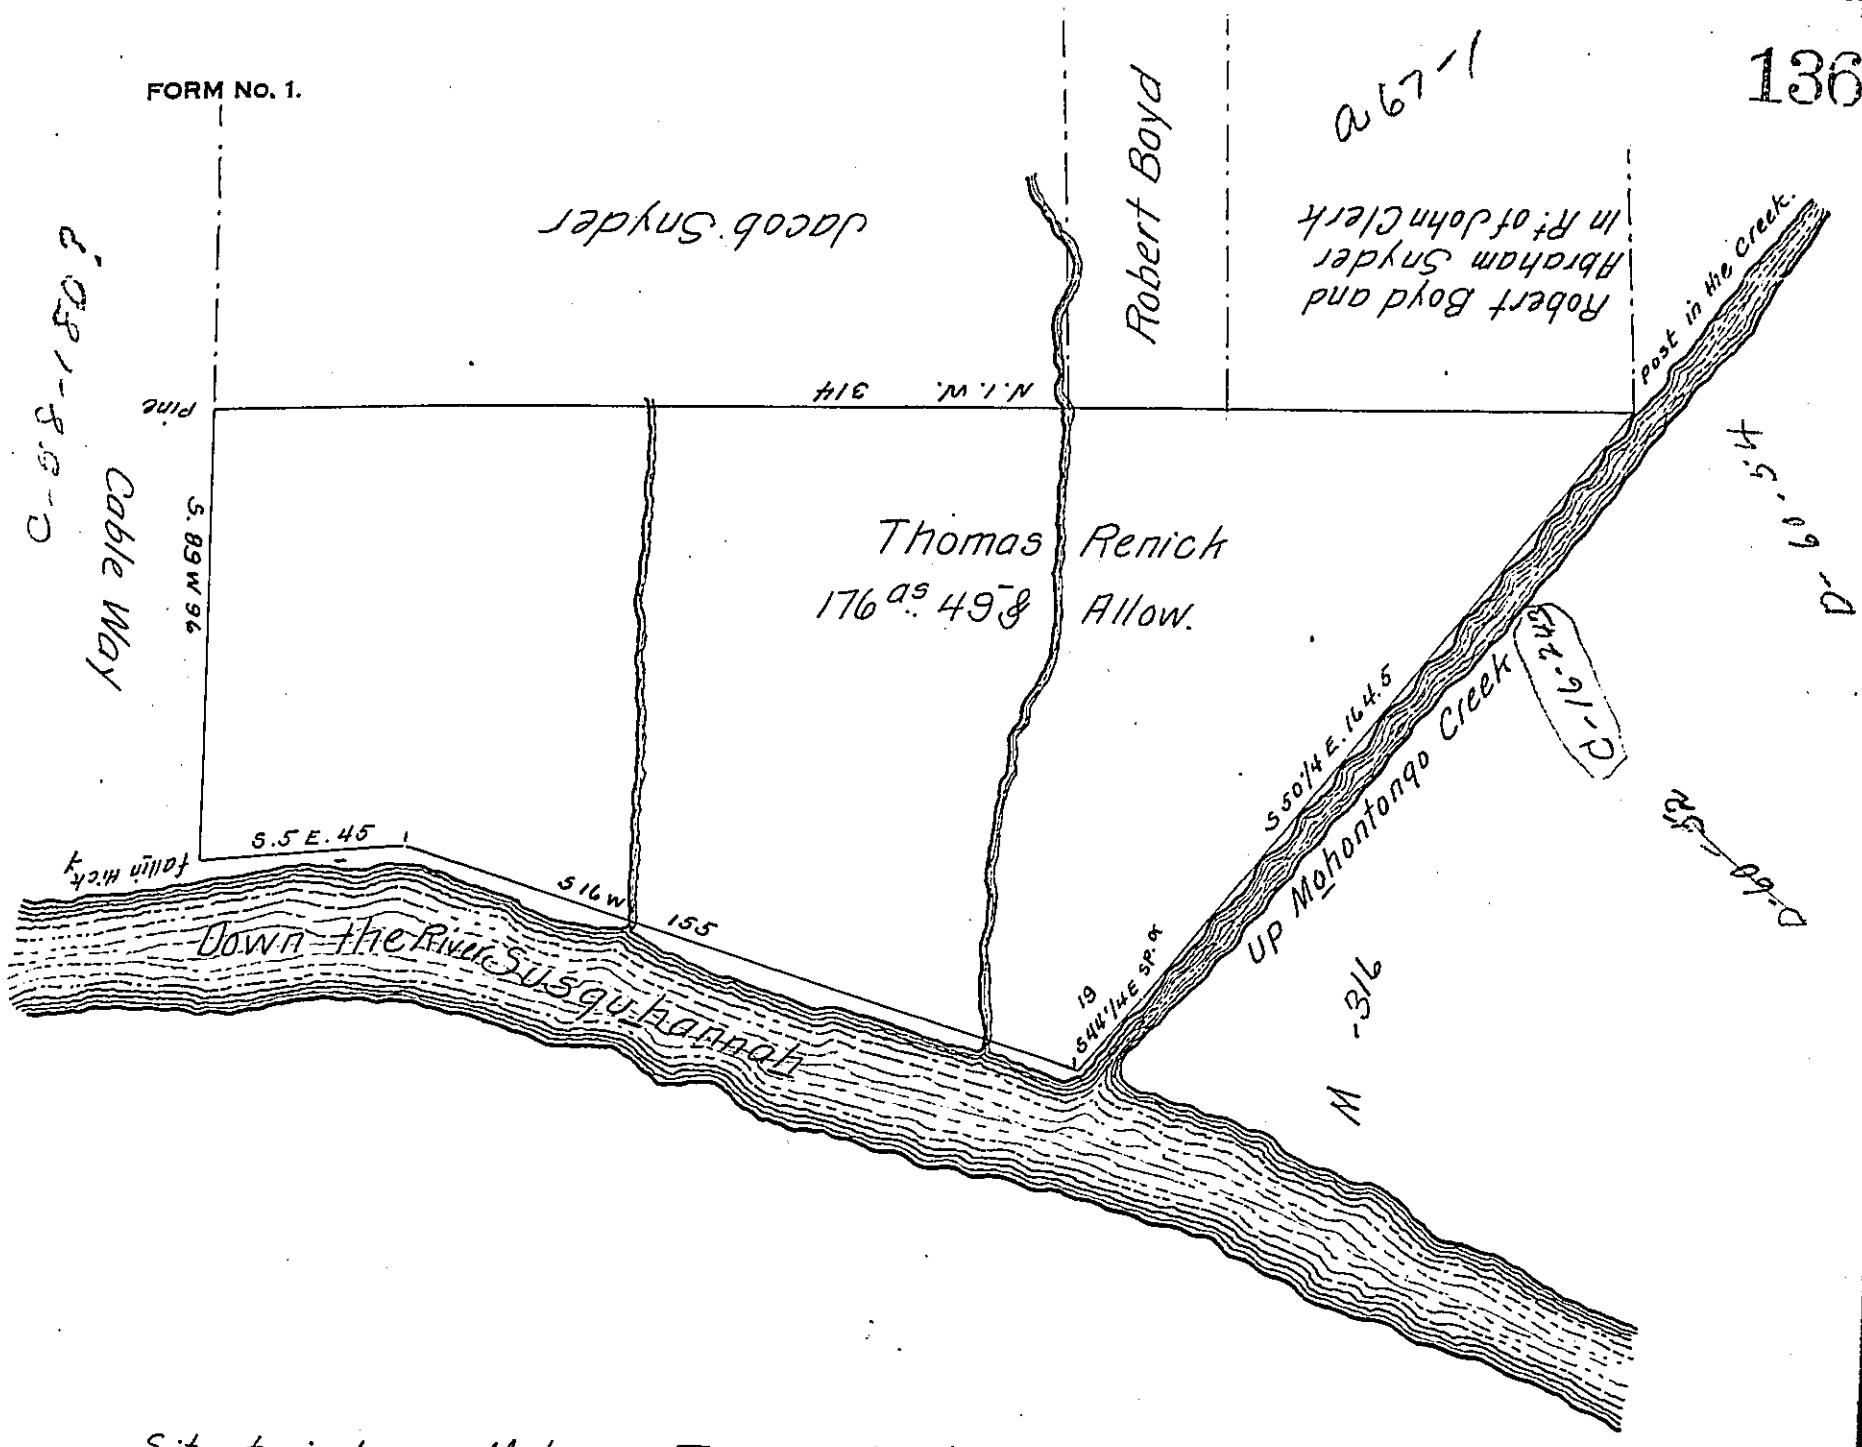

Situate in lower Mohonoy Township Northumberland County. Containing 176 as 49 & Allow. Surveyed the 27 day of October 1776 by Bartrem Galbreth (the then Deputy Surveyor) for Thomas Renick on his Application No 3354 dated June the 1d 1768 and Resurveyed by me the 2 day of September 1814 agreeable to the Ogld line and Corners as Marked on the ground.

To Richd. T. Leech Esquire
Surveyor General

Jacob Rockefeller D.S.

IN TESTIMONY that the above is a copy of the original remaining on file in the Department of Internal Affairs of Pennsylvania, made comformably to an Act of Assembly approved the 16th day of February 1833, I have hereunto set my hand and caused the Seal of said Department to be affixed at Harrisburg, this sixteenth *day of* January *1907.*

Isaac B. Brown

Secretary of Internal Affairs.