FORM NO. 1.

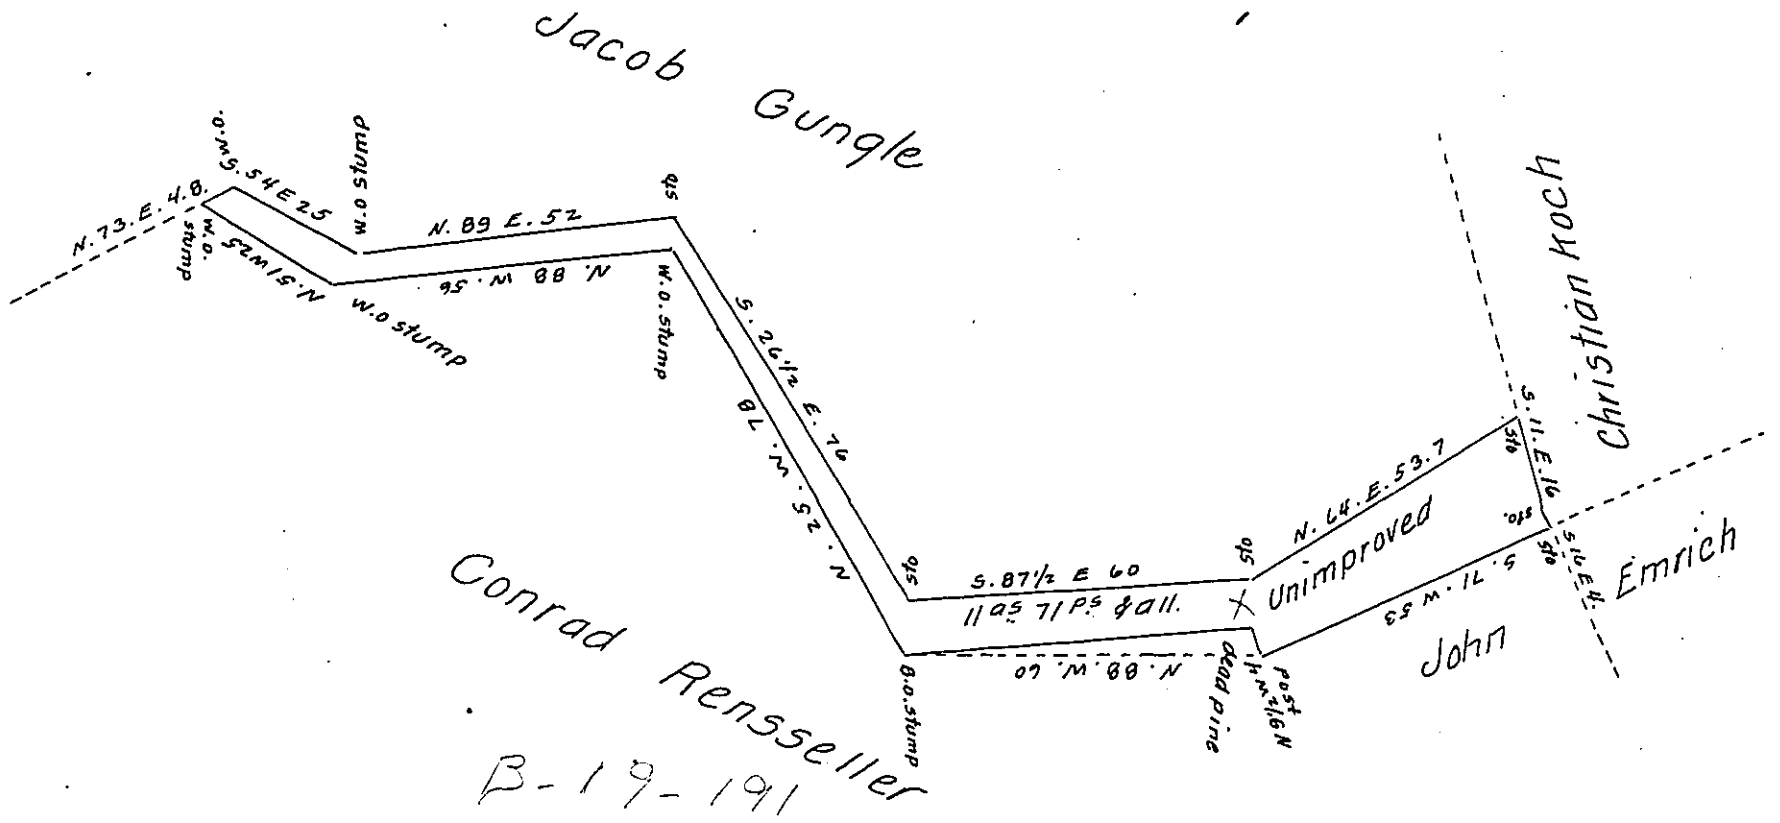

Draft of a tract of land. containing 11 acres 71 perches and the allowance of six per cent for Roads &c. Situated in Wayne Township in the County of Schuylkill. Surveyed for C. Oscar Byerly on the 24th day of November A.D. 1870. in pursuance of a Warrant granted to Gotlieb Schaubel dated the 8th day of November A.D. 1870. unimproved

To J. M. Campbell Esqr.
Surveyor General
of Pennsylvania

Jos. Huntzinger
C. Surveyor.

N.B. The small piece dotted off is also Vacant but inclosed in a fence and under cultivation.

J. H. C. S.

IN TESTIMONY that the above is a copy of the original remaining on file in the Department of Internal Affairs of Pennsylvania, made comformably to an Act of Assembly approved the 16th day of February 1833, I have hereunto set my hand and caused the Seal of said Department to be affixed at Harrisburg, this first day of February 1907.

Secretary of Internal Affairs.