FORM NO 1.

260

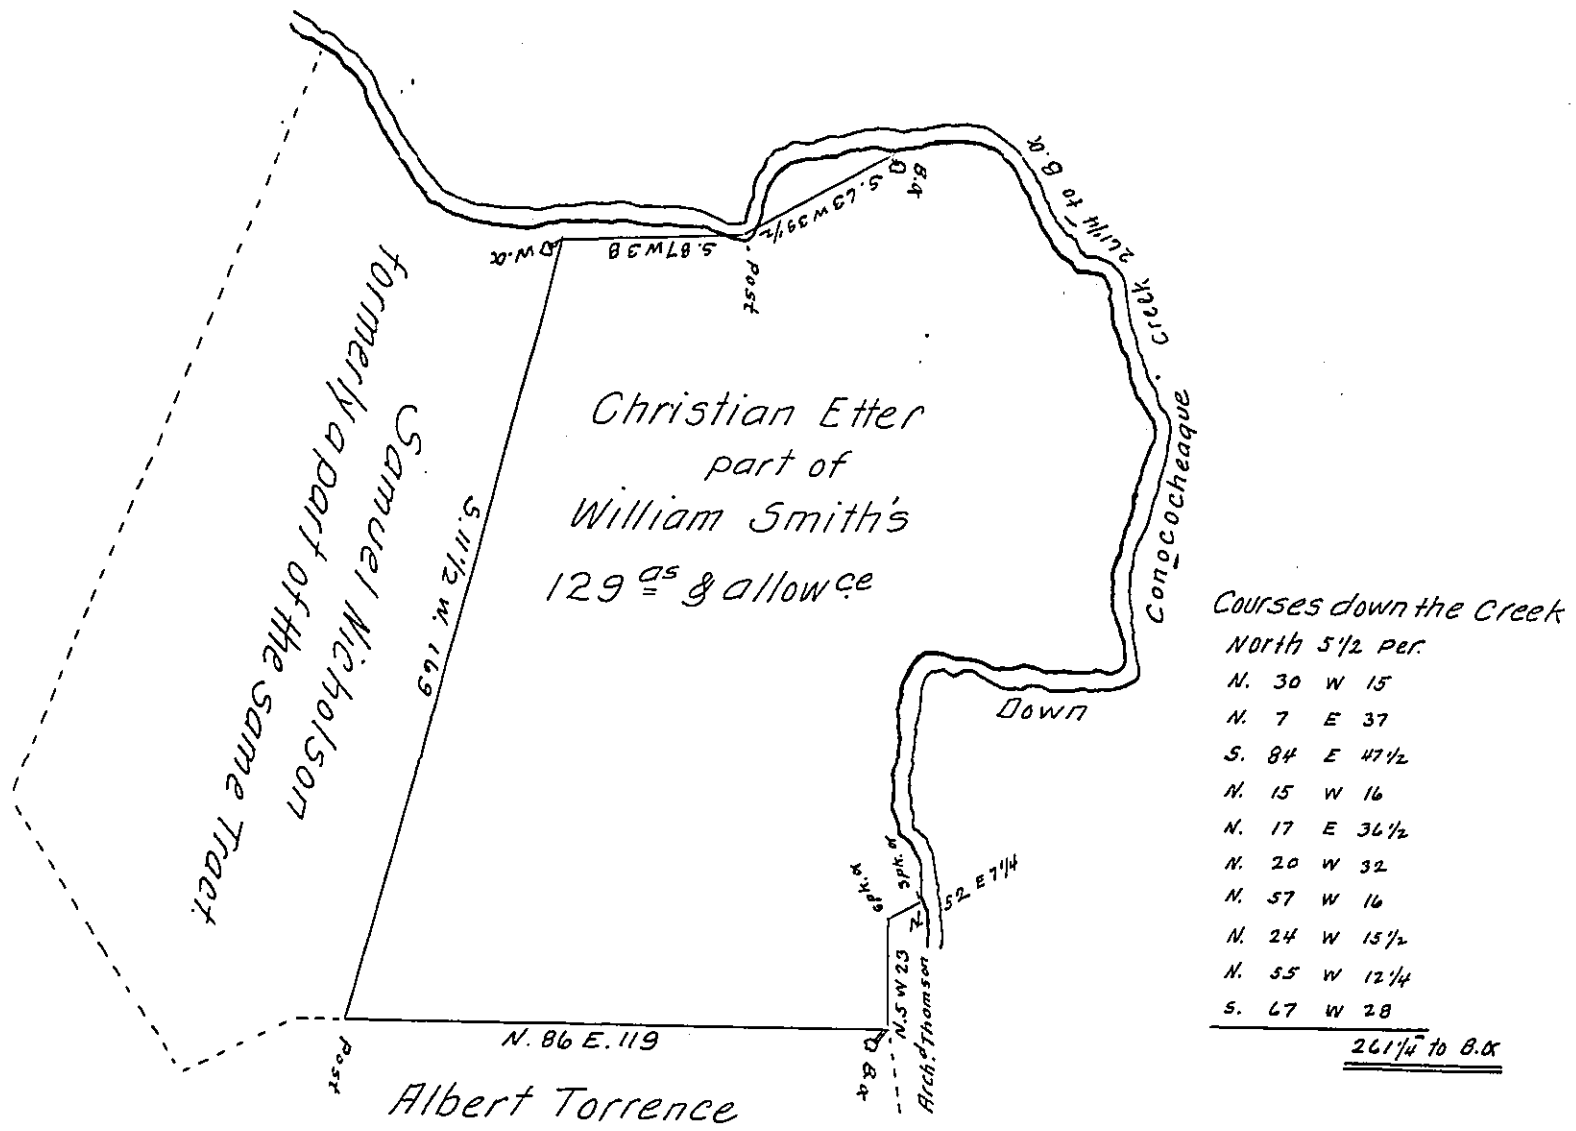

A Draught of a Tract of Land situated in Green (formerly Letterkenny) Township Franklin (formerly Cumberland) County. Containing One hundred and twenty nine acres and allowance &c. Being part of a larger Tract of one hundred and sixty five acres fourty seven perches and allowance &c. which was Surveyed to William Smith the 11th day of April 1766. in Persuance of his Warrant. dated August 12th 1765. Resurveyed and divided off by Mathew Henderson on the 31st of May 1792. as appears by an official Draught there of remaining in my office.

Certified this 4th day of October 1809.

To Andrew Porter Esqr. Surveyor General.

Thomas Poe D.S.

N.B. 2as 70ps of the above allowd for Jutts in Crk

IN TESTIMONY that the above is a copy of the original remaining on file in the Department of Internal Affairs of Pennsylvania, made conformably to an Act of Assembly approved the 16th day of February, 1833, I have hereunto set my Hand and caused the Seal of said Department to be affixed at Harrisburg, this fourteenth *day of* February *1907.*

Isaac B. Brown

Secretary of Internal Affairs.