FORM No. 7.

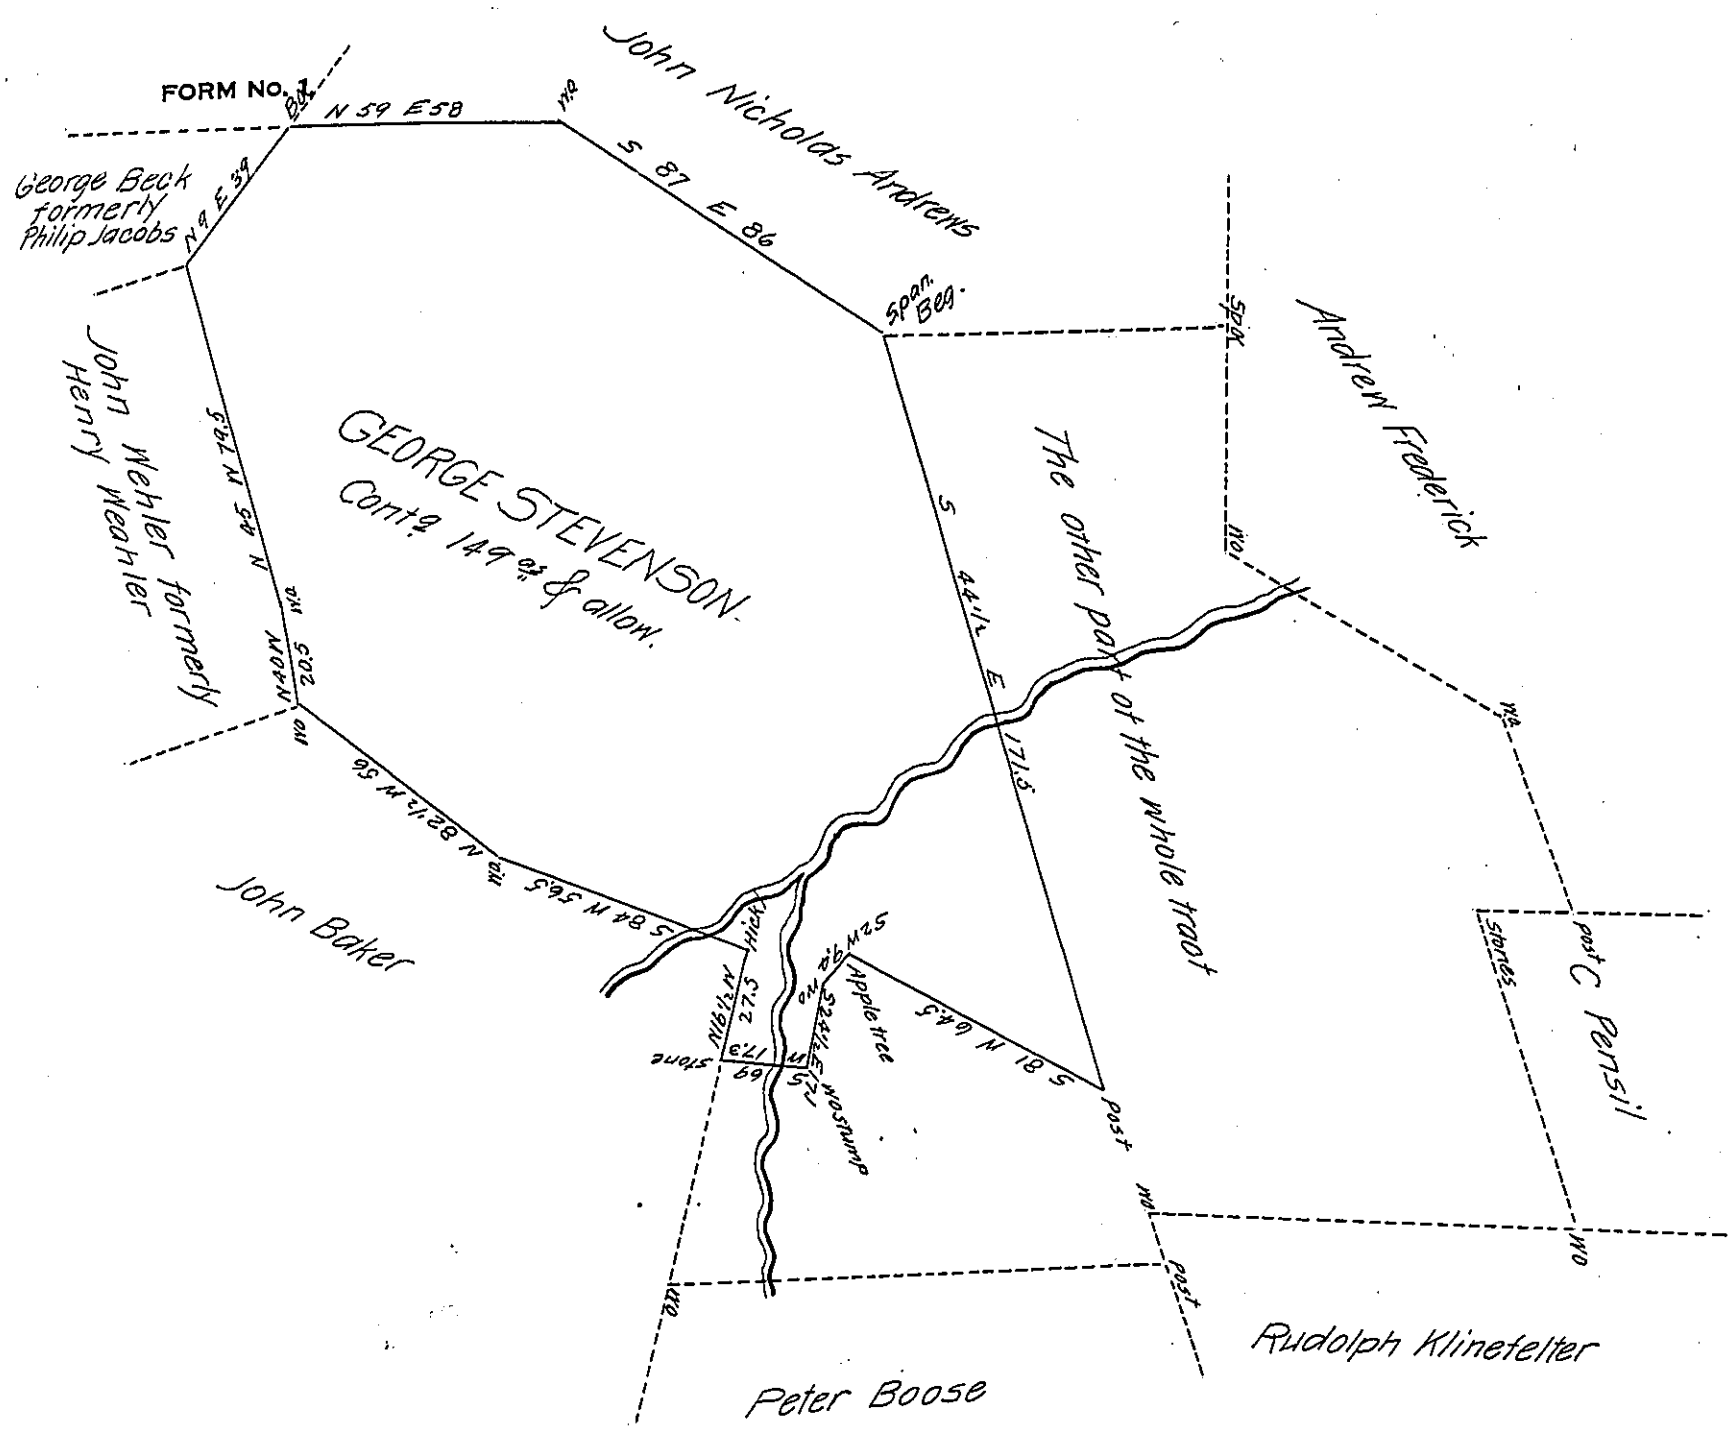

Situate in Paradise township in the County of York Containing as above set forth 149 ac. and allowance Being part of a larger tract of 278 ac. & allowance of Land which was Surveyed by the Old lines per John Forsyth late DS In pursuance of a Warrant Granted to George Stevenson dated the 19 day of May 1752 Resurveyed and Divided off from the said larger tract of land the 13th day of December AD 1809. And now this 24th day of November 1826 the same has been Calculated examined and found correct and at the request of the present owner returned for confirmation.

To Gabriel Hiester Esq.
Surveyor General

Dan.l Small D.S.

IN TESTIMONY that the above is a copy of the original remaining on file in the Department of Internal Affairs of Pennsylvania, made comformably to an Act of Assembly approved the 16th day of February 1833, I have hereunto set my hand and caused the Seal of said Department to be affixed at Harrisburg, this thirty first *day of* December *1906*

Isaac B. Lemon

Secretary of Internal Affairs.