See - H-305

FORM No. 1.

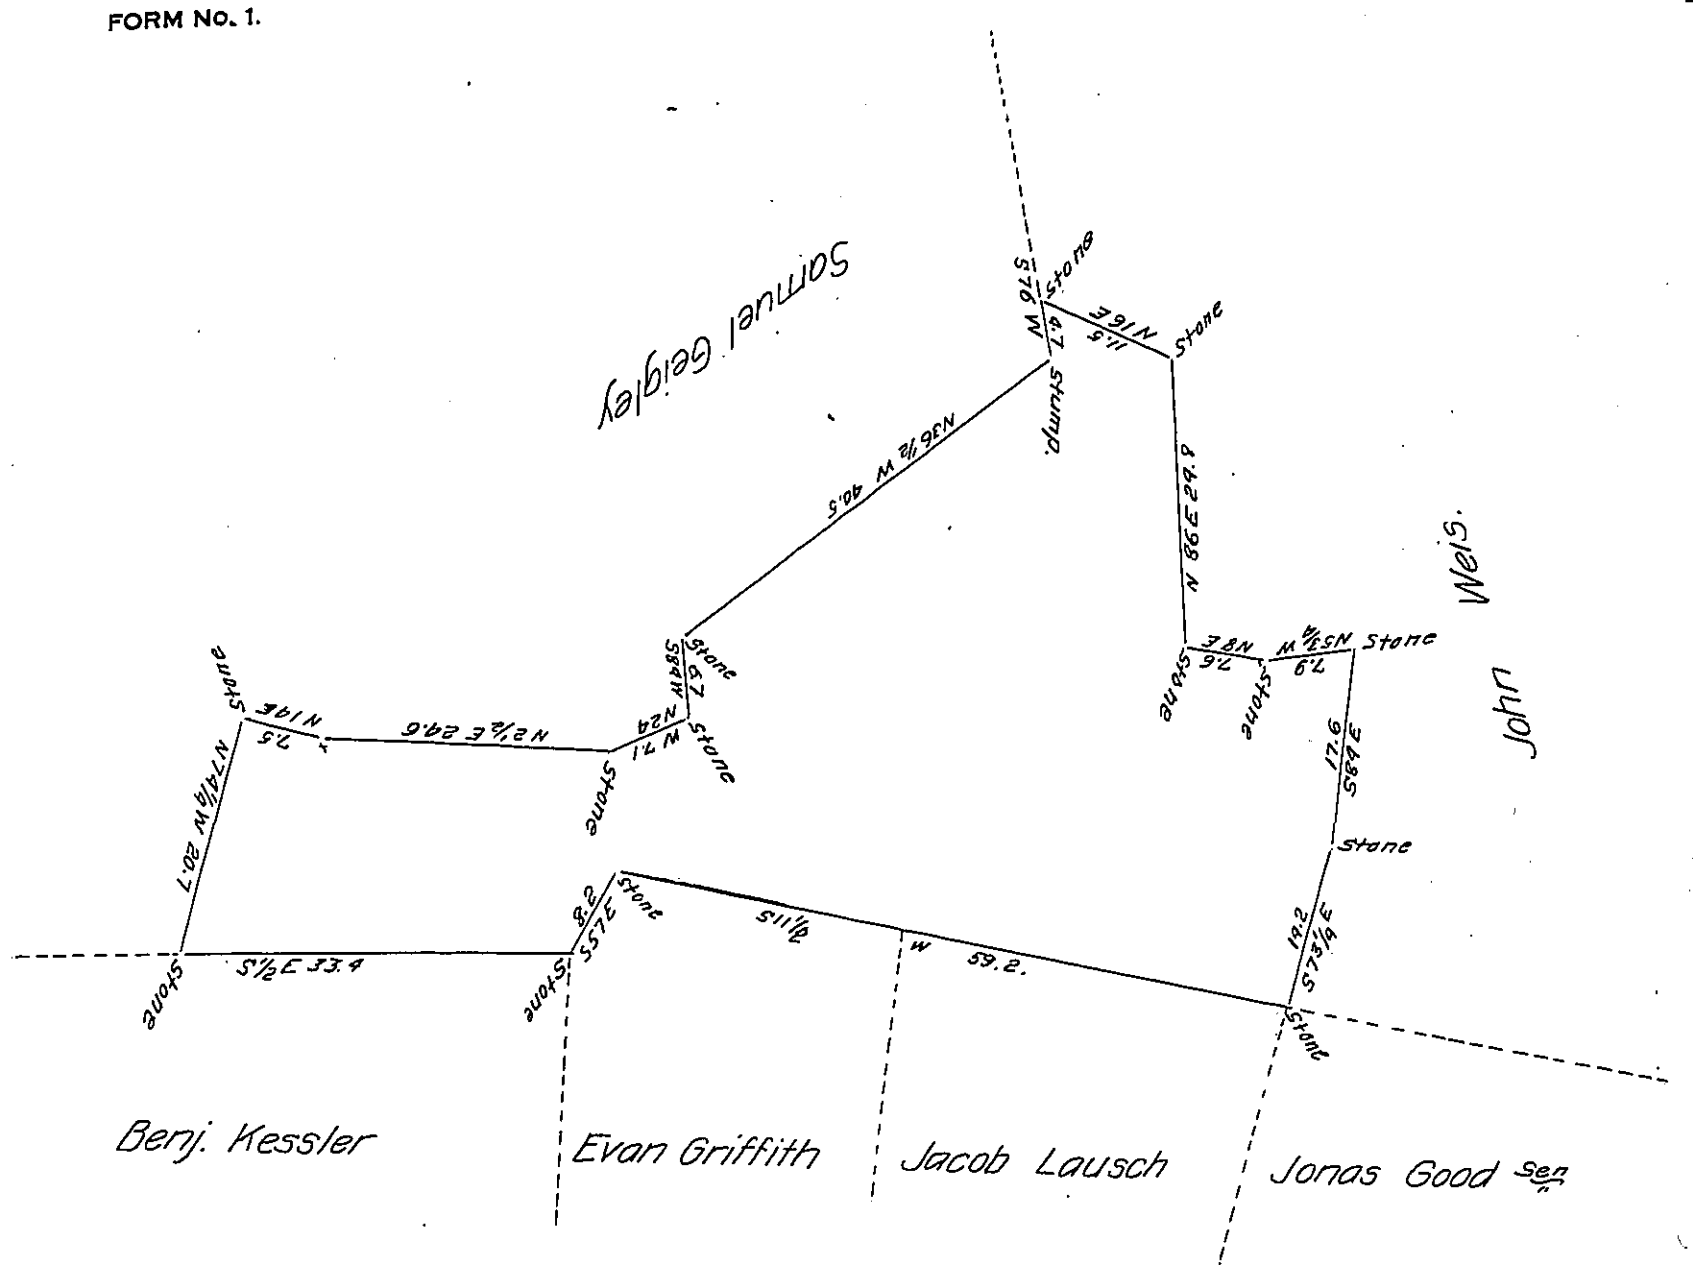

The above Draught represents a tract of land situate in Brecknock township Lancaster county containing 16 acres 88 perches and the usual allowance of six per cent for roads &c. being part of 122½ A.s 24 p.s and the allowance, surveyed in pursuance of a Warrant dated June 16th 1766, granted to Andrew Schweitzer. The above part surveyed for Evan Griffith May 12th 1860.

John C. Lewis
Survr. for
Lanc.r Co.y

To Wm H. Keim
Surveyor General.

IN TESTIMONY that the above is a copy of the original remaining on file in the Department of Internal Affairs of Pennsylvania, made comformably to an Act of Assembly approved the 16th day of February 1833, I have hereunto set my hand and caused the Seal of said Department to be affixed at Harrisburg, this Fifteenth day of February 1907

Isaac B. Brown
Secretary of Internal Affairs.