239

Del. - PIKE.

FORM NO. 1.

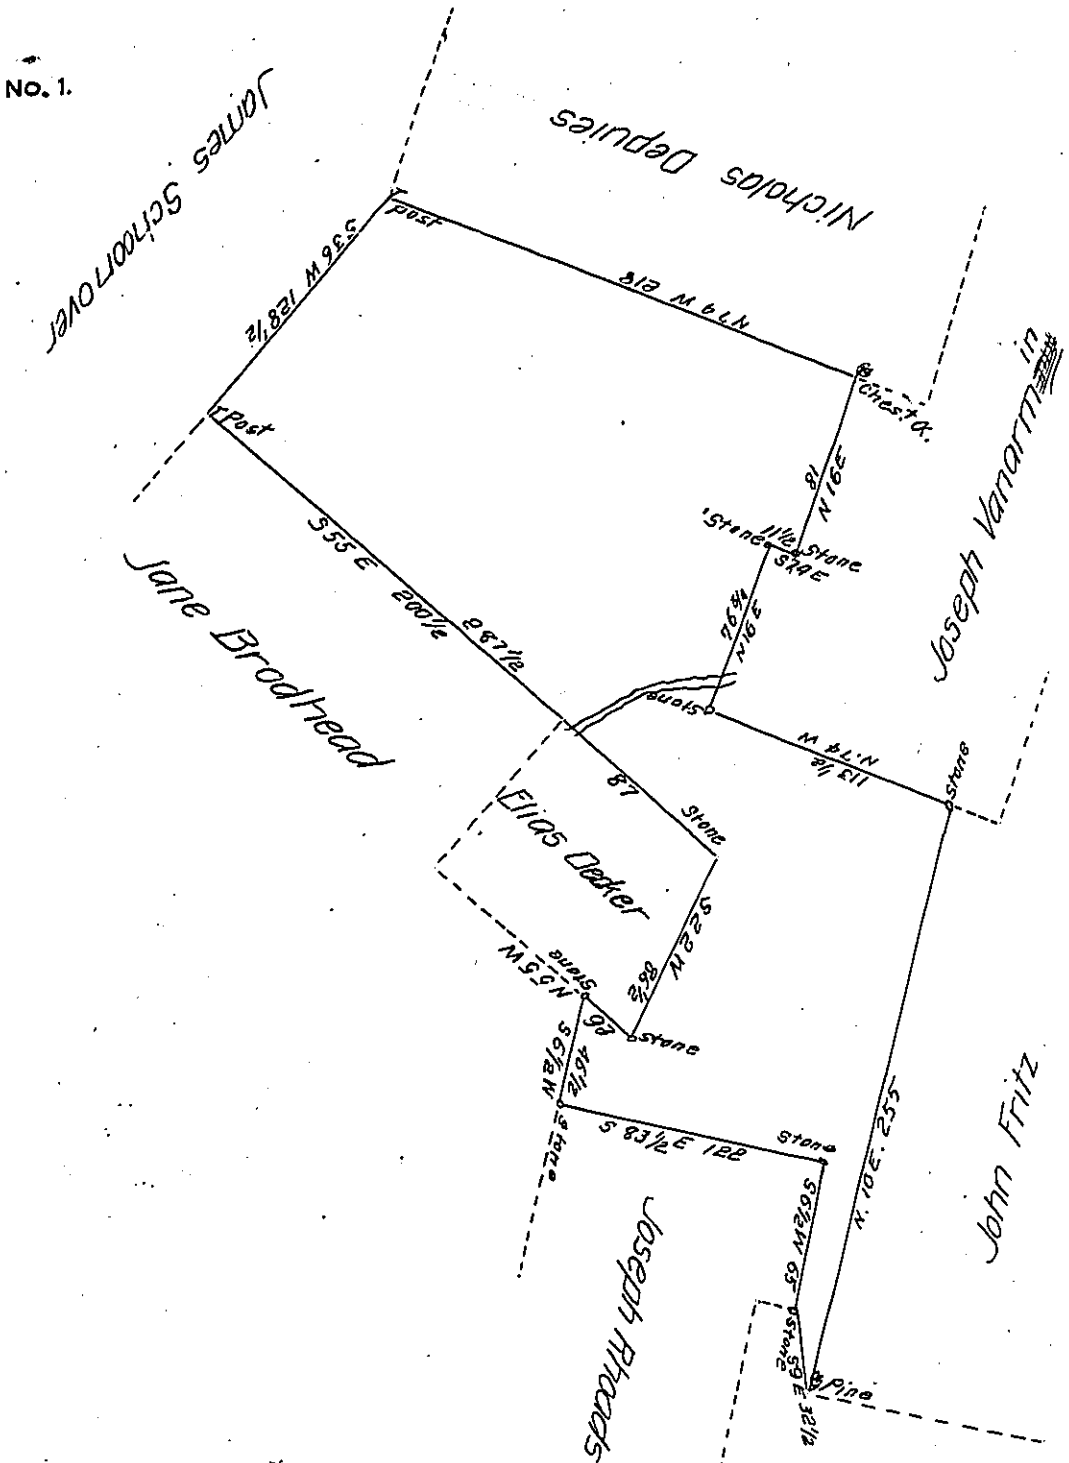

By Virtue of a Warrant dated the 4th March 1793 Surveyed the 1st Septem.
1795 to John VanCampen the above described tract of Land situate on Deckers
Creek in Delaware Township Northhampton County Containing three Hundred
and twenty seven acres one hundred and fifty perches and the allowance
of Six P. Cent &c.

To Daniel Brodhead Esquire

Surveyor General.

P. Geo. Palmer D.S.

IN TESTIMONY that the above is a copy of the original remaining on file in the Department of Internal Affairs of Pennsylvania, made comformably to an Act of Assembly approved the 16th day of February 1833, I have hereunto set my hand and caused the Seal of said Department to be affixed at Harrisburg, this first day of March 1907

Isaac D. Jones

Secretary of Internal Affairs.