FORM No. 1.

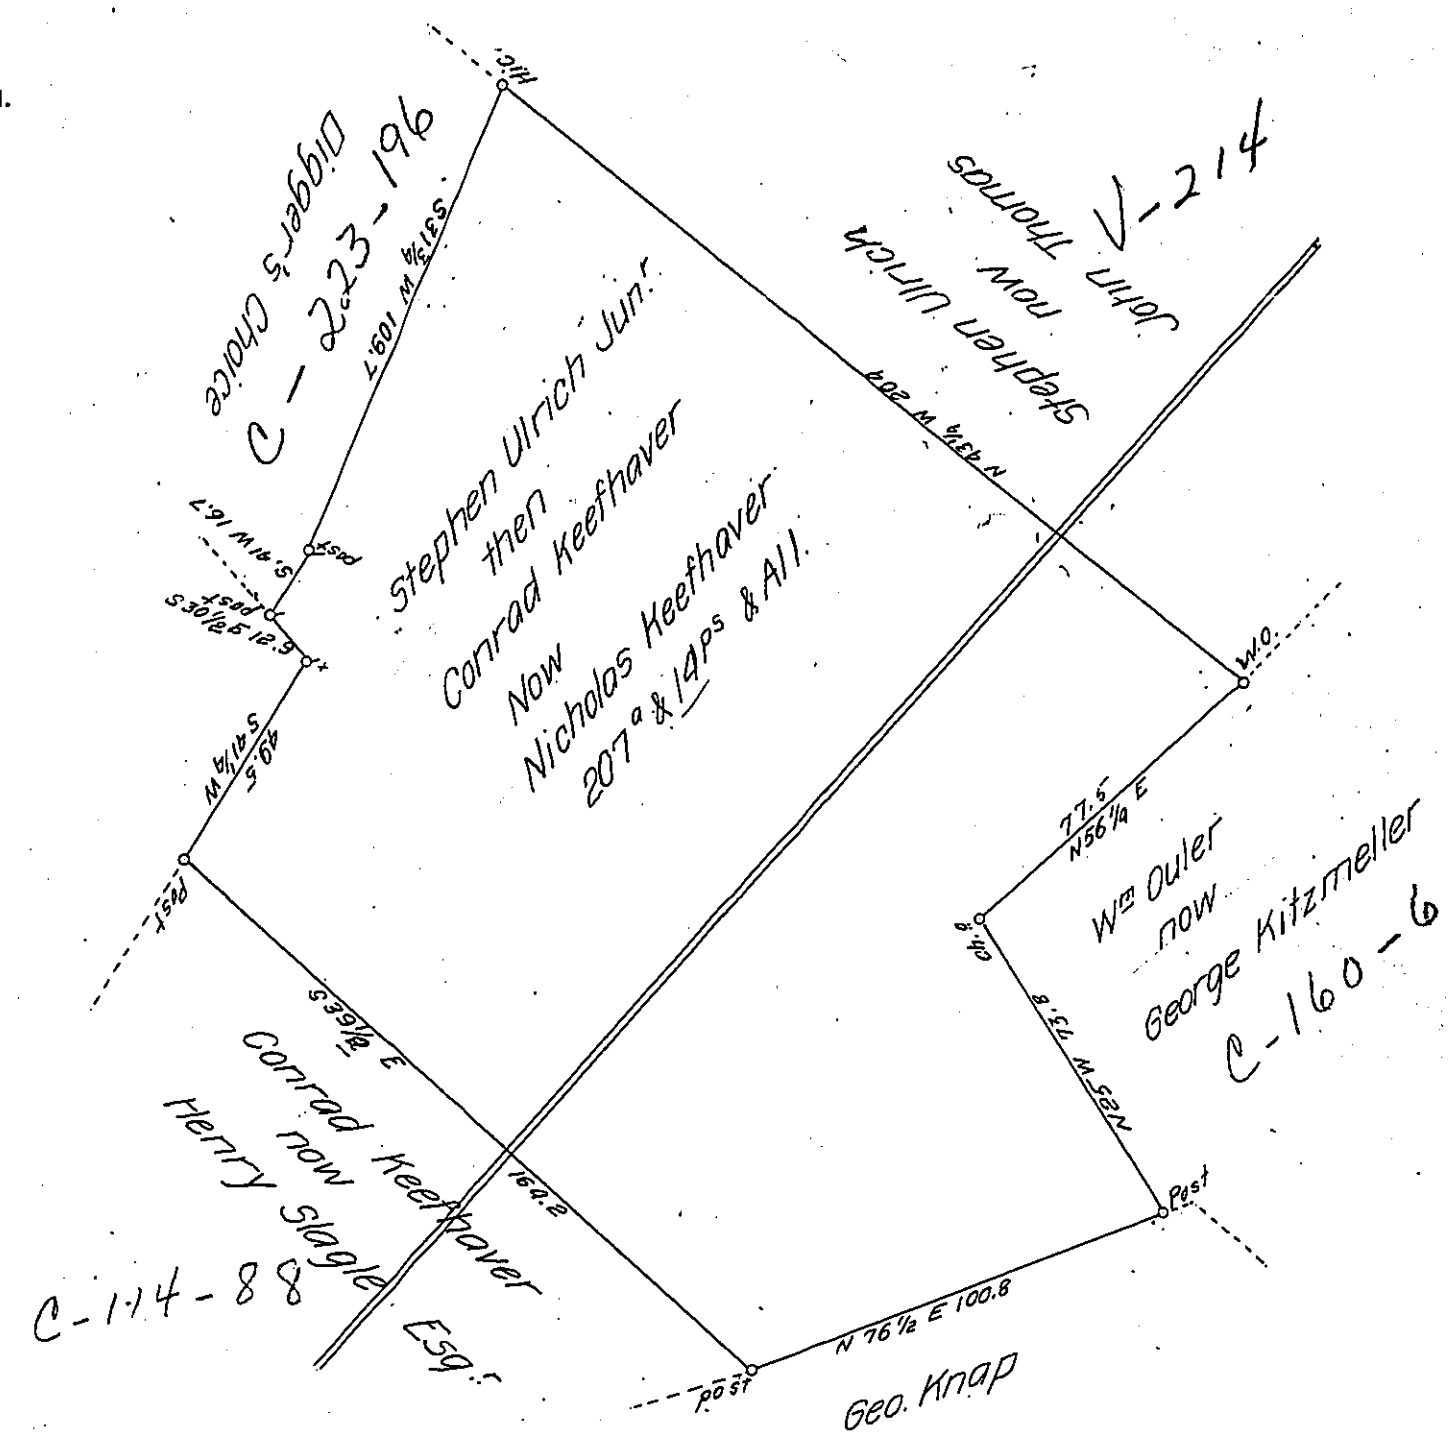

Situated in Manheim Township York County and Surveyed the 7th Day of June 1794 for Conrad Keefhaver. In pursuance of a Warrant for 100 a Granted to Stephen Ulrich Junr dated 16th February 1792.

This supposed to be in Adams County. By Moses McClean Dey Sr

To Samuel Cochran Esqr

Surveyor General.

I detained the above Returns until a sufficent search was made at the Office Respecting the Warrants.

M. McClean Ds

IN TESTIMONY that the above is a copy of the original remaining on file in the Department of Internal Affairs of Pennsylvania, made comformably to an Act of Assembly approved the 16th day of February 1833, I have hereunto set my hand and caused the Seal of said Department to be affixed at Harrisburg, this Sixth *day of* March *1907*

Isaac B. Brown

Secretary of Internal Affairs.