FORM No. 1.

a-23-20

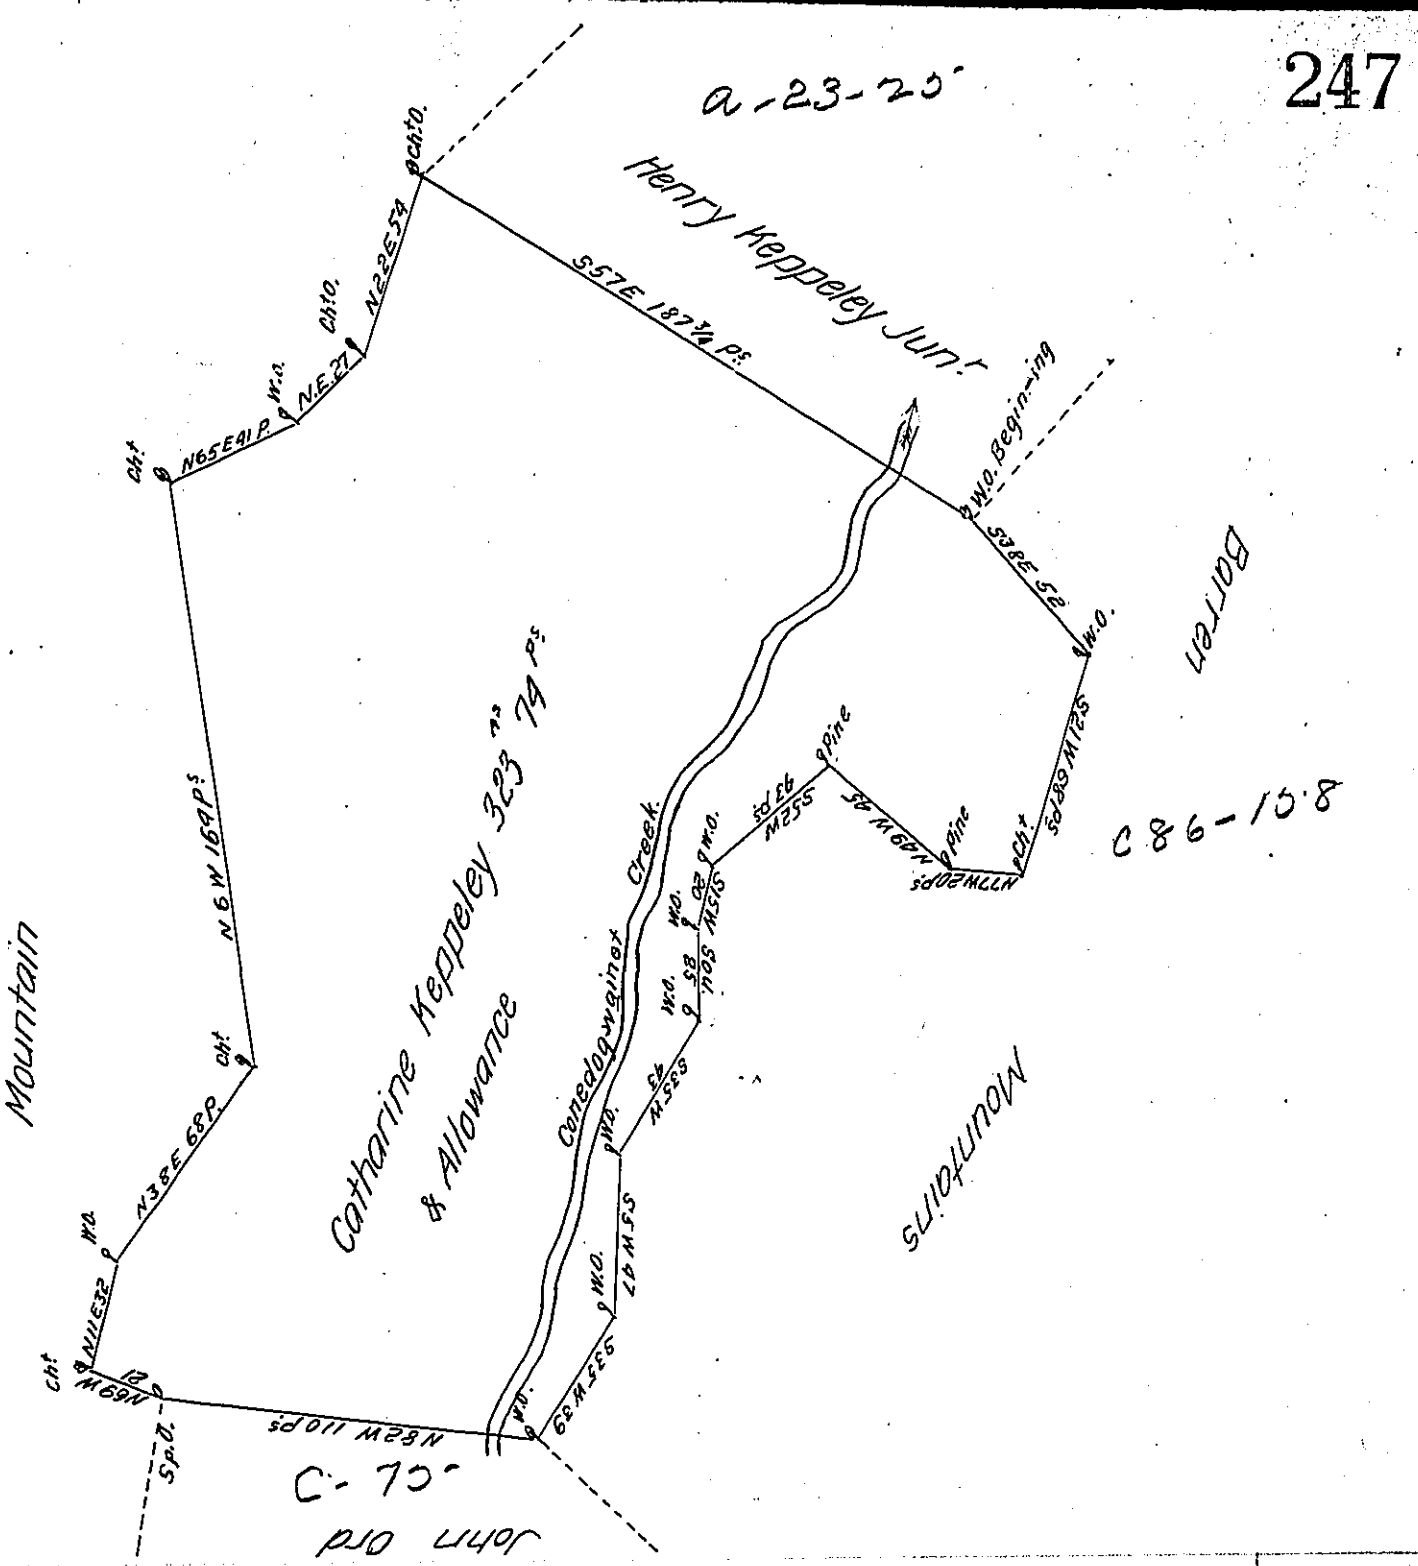

A Draught of a Tract of Land situate in the Horse Valley in Cumberland County containing three Hundred and twenty three Acres and 79 Perches and the usual Allow.ce of Six p.r Cent &c.a Surveyed November 31.st 1773 in pursuance of an Order of Survey granted to Catharine Keppeley bearing Date the 4.th Day of March 1767 Number 2983.

To John Lukens Esq.r — *John Armstrong*

Surveyor General. — *D.S.*

IN TESTIMONY that the above is a copy of the original remaining on file in the Department of Internal Affairs of Pennsylvania, made comformably to an Act of Assembly approved the 16th day of February 1833, I have hereunto set my hand and caused the Seal of said Department to be affixed at Harrisburg, this Sixth day of March 1907

Isaac B. Brown

Secretary of Internal Affairs.