FORM No. 1.

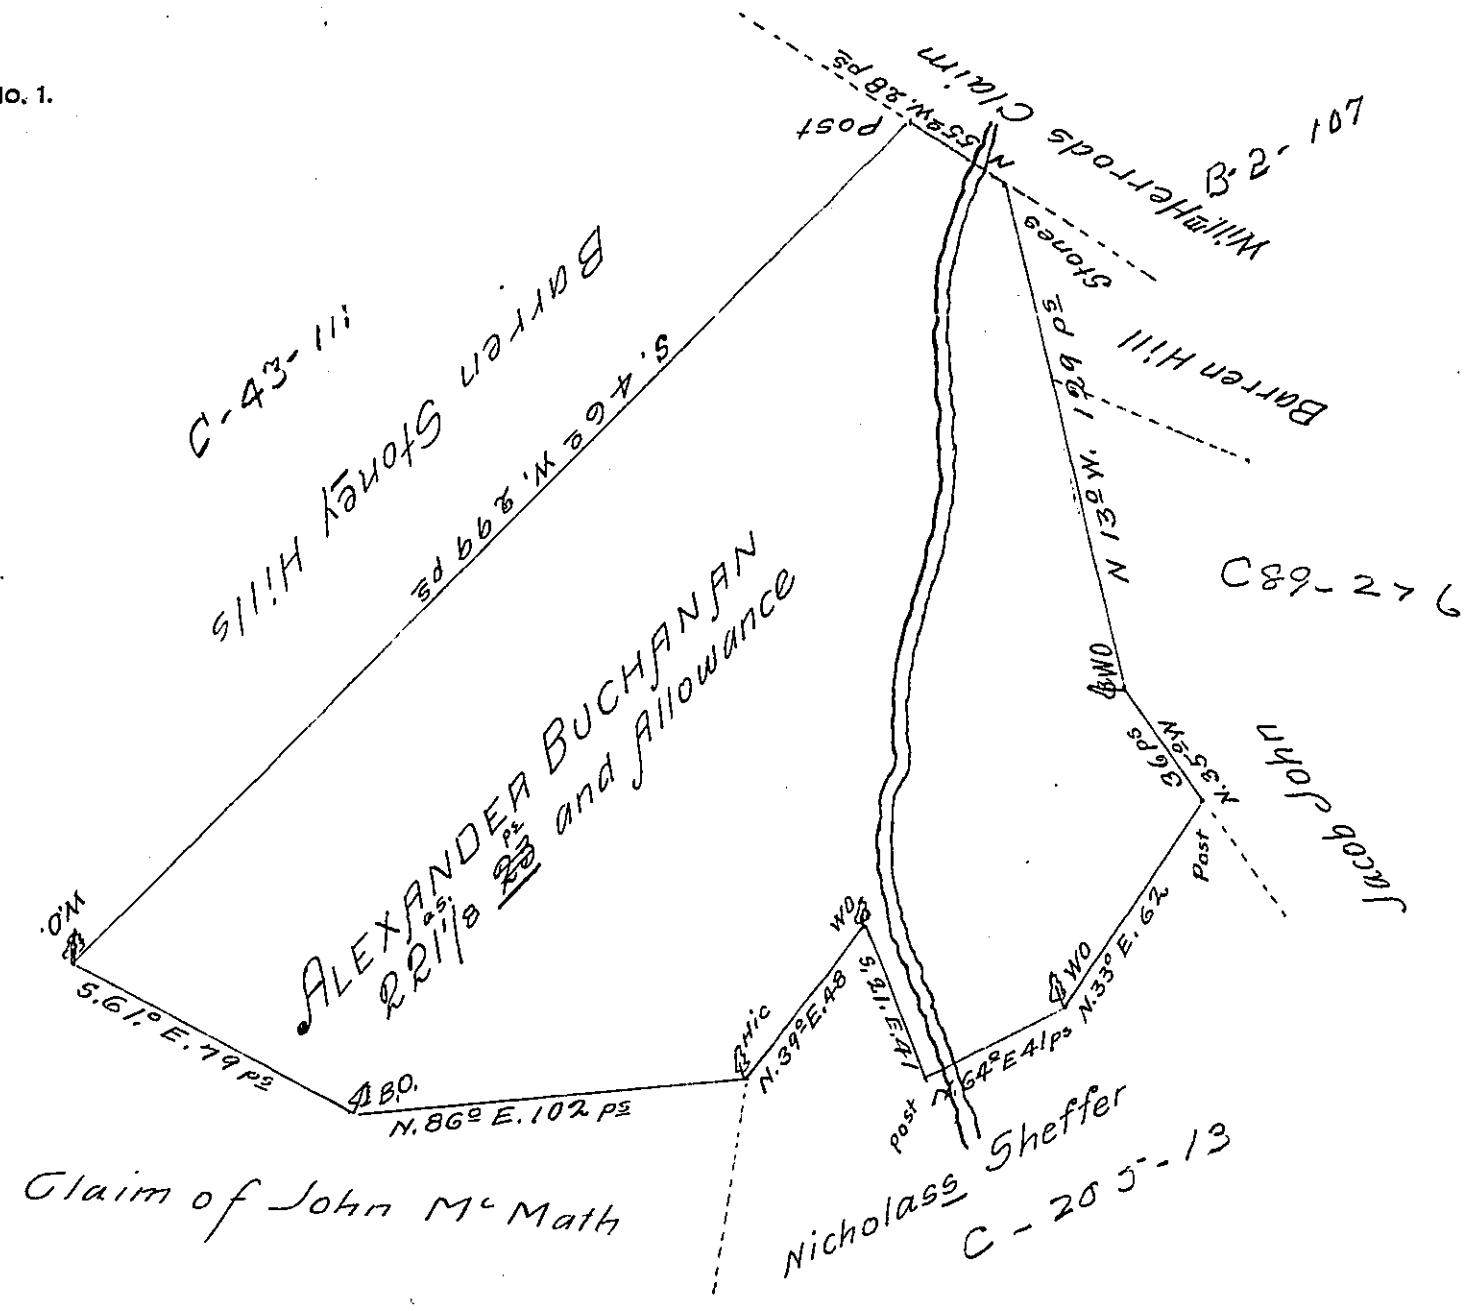

A Draught of a Tract of Land situate in Air Township in the County of Cumberland containing Two hundred and Twenty one Aires and Twenty three perches and the usual allowance of six p Cent for Roads &c. Surveyd for Alexander Buchannan the 18th day of May 1767 in pursuance of an Order of Survey dated the 28th day of January 1767 and Numbered 2588

John Armstrong D.S.

To John Lukens Esqr
Surveyor General.

IN TESTIMONY that the above is a copy of the original remaining on file in the Department of Internal Affairs of Pennsylvania, made comformably to an Act of Assembly approved the 16th day of February 1833, I have hereunto set my hand and caused the Seal of said Department to be affixed at Harrisburg, this eleventh *day of* January *1907*

Secretary of Internal Affairs.