FORM No 1.

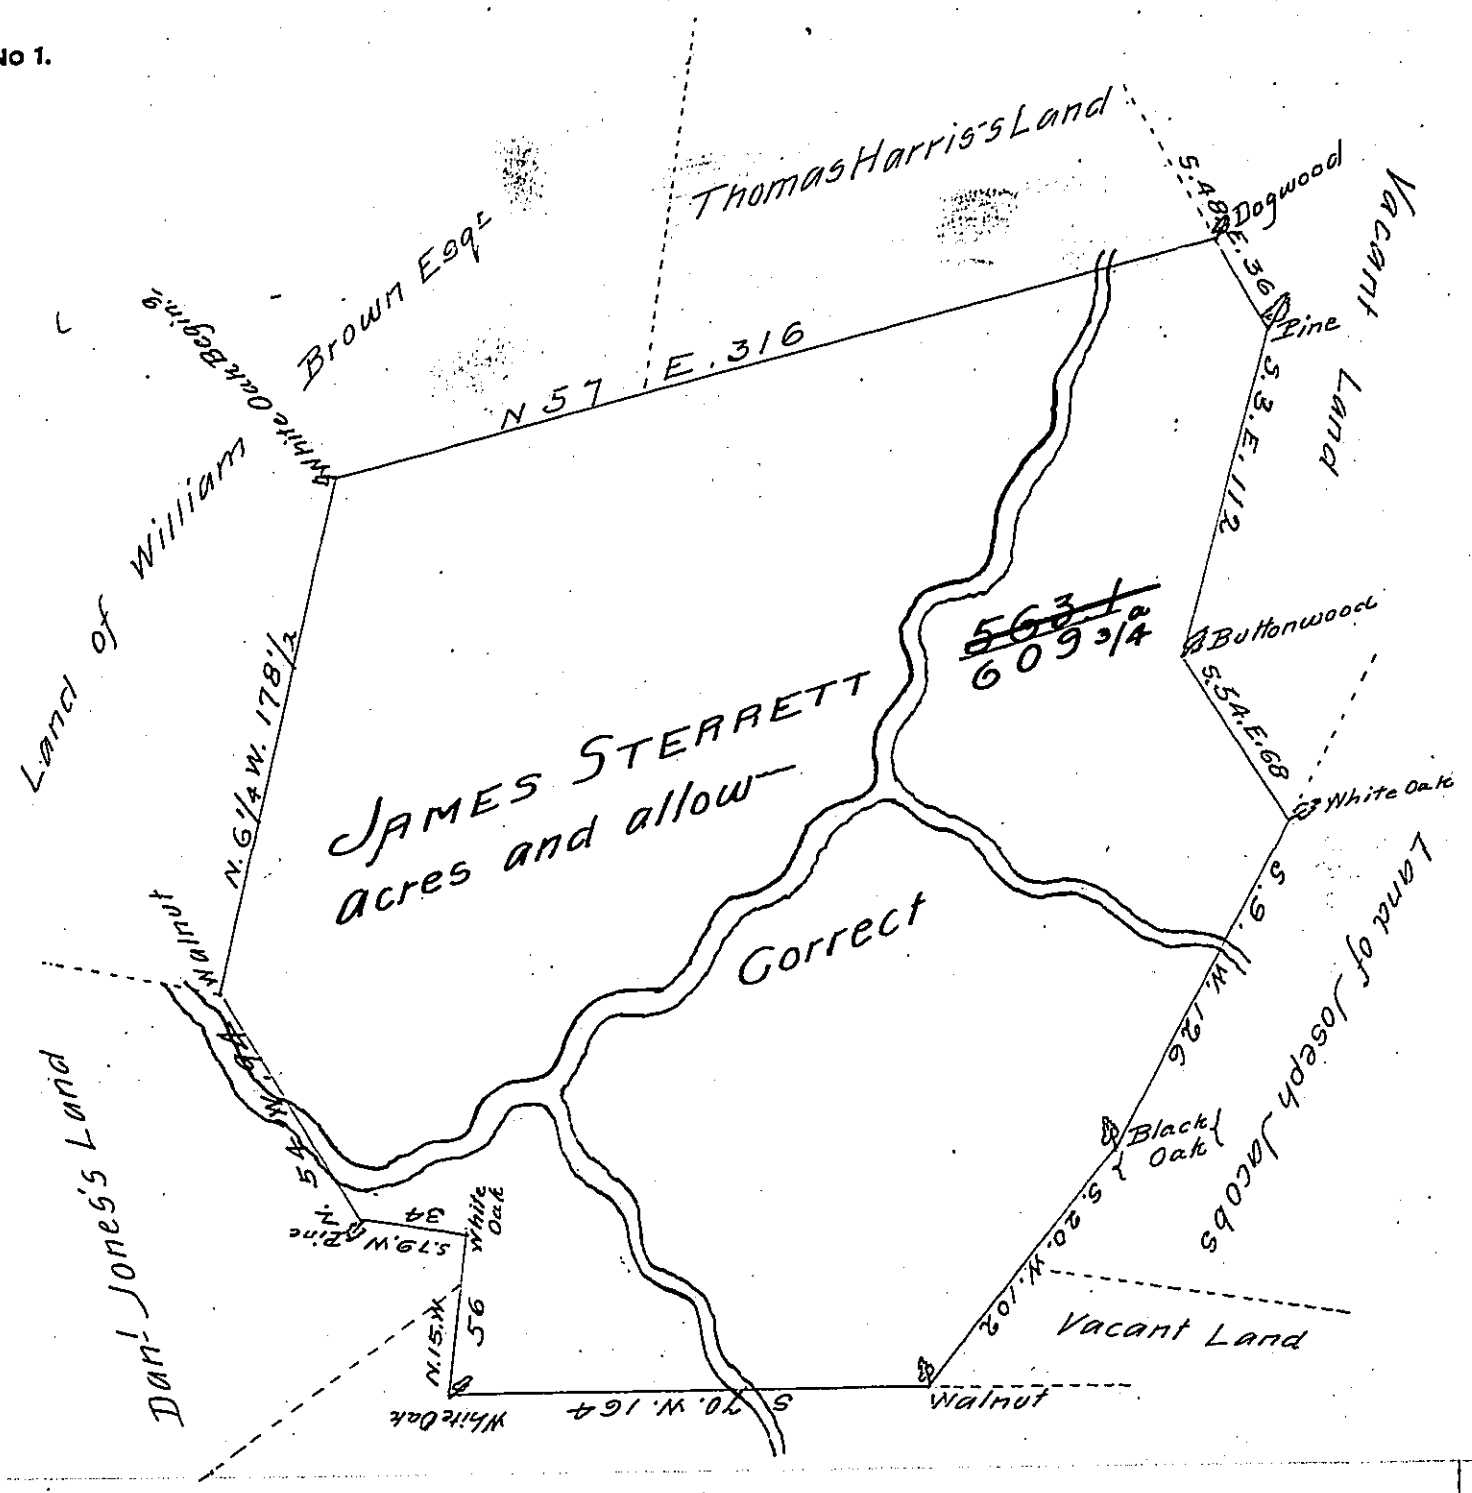

The Draught of a Tract of Land called Rapho situate in Armagh Township in the County of Cumberland containing Six ~~Five~~ hundred ~~Sixty~~ nine ~~three~~ acres 156 ~~26~~ perches with allowance of Six acres p Cent. formerly Survey'd by Col. John Armstrong in pursuance of a Warrant from the Honble Proprietaries to James Sterrett bearing date at Philadᵃ the fourth day of February Anno Dom 1755 and re-survey'd agreable to the old lines on the 29th day of May Anno Dom 1772

℔ Wm Maclay D.S.

To John Lukens Esq S.G.

IN TESTIMONY that the above is a copy of the original remaining on file in the Department of Internal Affairs of Pennsylvania, made conformably to an Act of Assembly approved the 16th day of February, 1833, I have hereunto set my Hand and caused the Seal of said Department to be affixed at Harrisburg, this fourteenth *day of* February *1907*

Isaac B. Brown

Secretary of Internal Affairs.