FORM No 1.

C 33-65

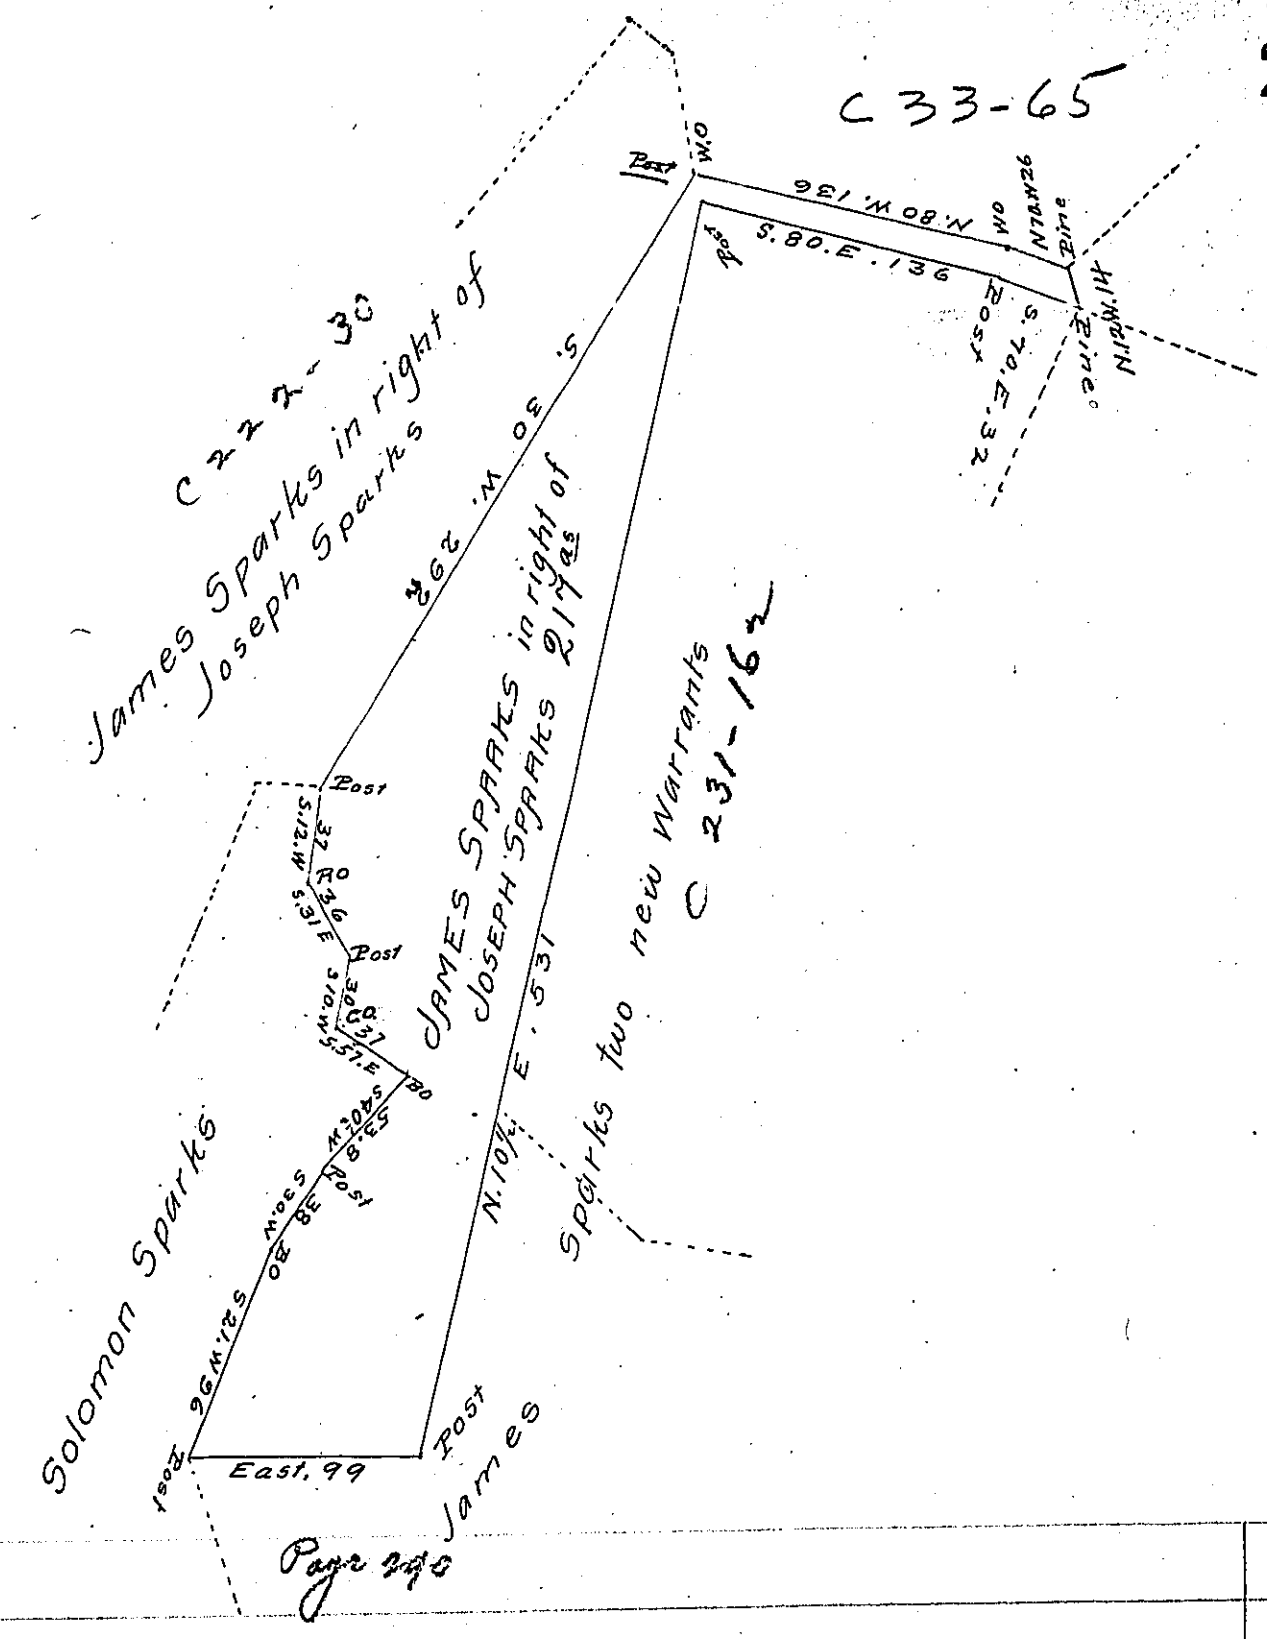

Page 248

Situate on Breckhearts Ridge now called Clear Ridge in Providence Township Bedford County Containing 217 acres and allowance of six pr. Cent &c. Surveyed for James Sparks the 23rd day of April 1832 on Warrant in the name of Joseph Sparks dated the 20th day of June 1792

pr John Bennett D.S.

To Jacob Spangler Esq. S.G.

Examined the 5th day of September 1833 by me

Robert Stuart D.S.

To Jacob Spangler Esq. S.G.

IN TESTIMONY that the above is a copy of the original remaining on file in the Department of Internal Affairs of Pennsylvania, made conformably to an Act of Assembly approved the 16th day of February, 1833, I have hereunto set my Hand and caused the Seal of said Department to be affixed at Harrisburg, this fourteenth *day of* February *1906*

Isaac B. Brown

Secretary of Internal Affairs.