FORM No. I.

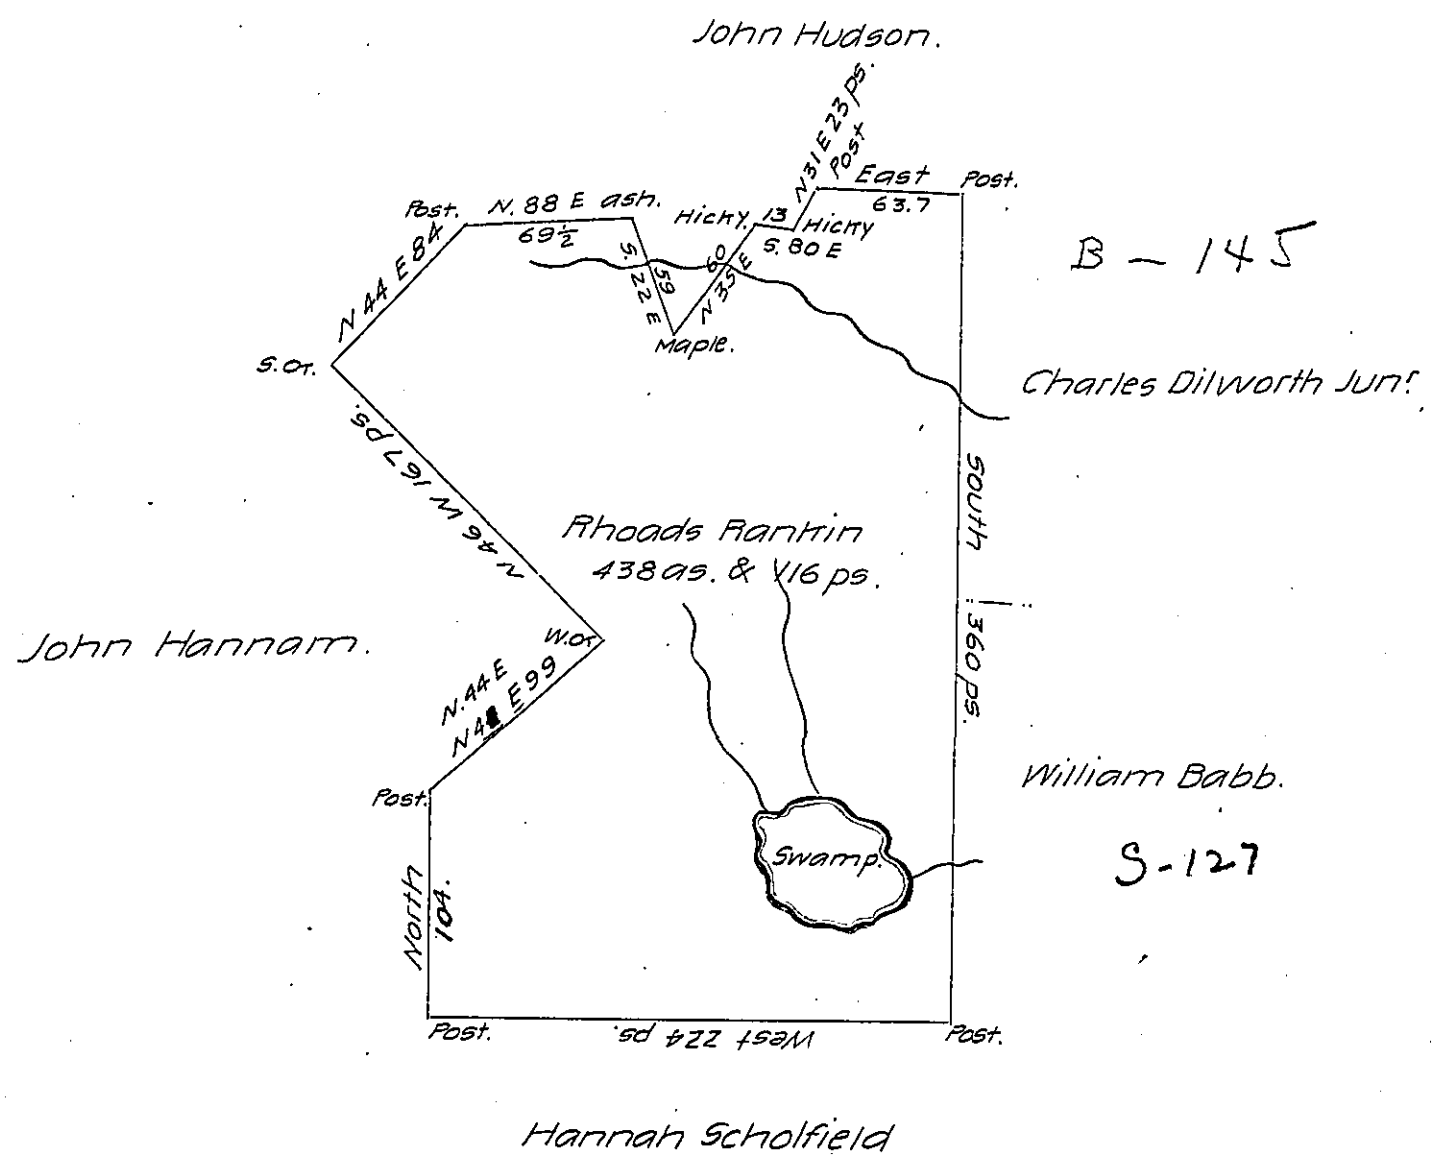

B – 145

S-127

Situate on the Waters of Chest Creek Frankstown Township Huntingdon County, Containing 438 as. & 116 ps. & the usual allowance of six per cent for roads – high Ways Surveyed the 26 th day of July 1793 in persuance of a Warrant granted Rhoads Rankin dated the 27th day of March 1793.

John Canan D.S.

Daniel Brodhead Esquire —

IN TESTIMONY that the above is a copy of the original remaining on file in the Department of Internal Affairs of Pennsylvania, made conformably to an Act of Assembly approved the 16th day of February, 1833, I have hereunto set my Hand and caused the Seal of said Department to be affixed at Harrisburg, this fifth *day of* December *1906*

Isaac B. Brown

Secretary of Internal Affairs.