FORM No. I.

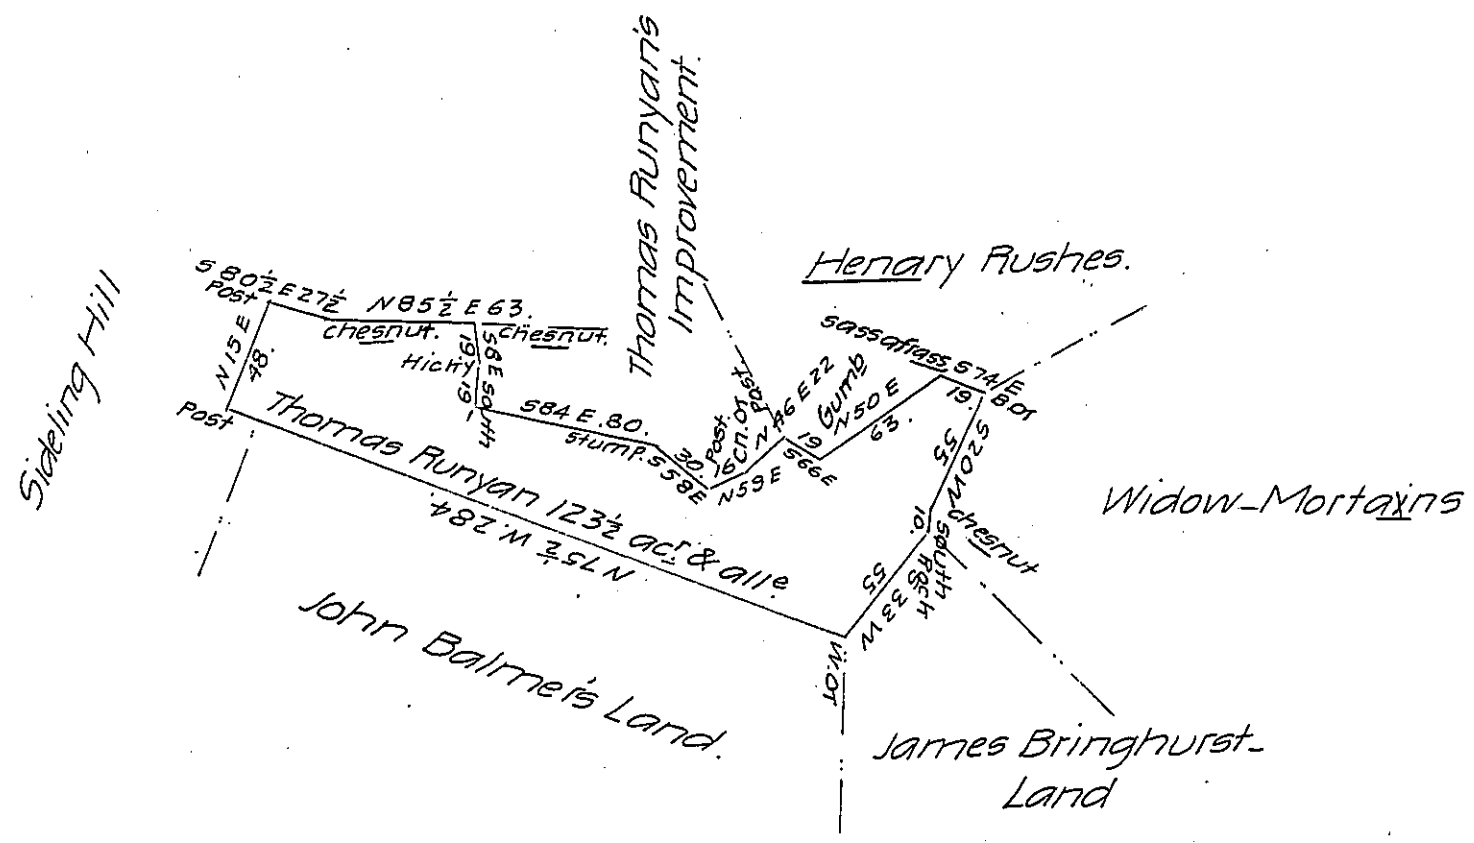

Situated on the Waters of Tonoloway Creek in Belfast Township Bedford County, Containing one hundred and twenty three acres & one half, with the usual allowance of six per Cent for Roads &c. Surveyed for Thomas Runyan the sixteenth day of May 1794. In pursuance of a Warrant dated the twenty fifth of March 1794.

George Woods Junr. D.S.

To Daniel Brodhead Esqr. S.G.

IN TESTIMONY that the above is a copy of the original remaining on file in the Department of Internal Affairs of Pennsylvania, made conformably to an Act of Assembly approved the 16th day of February, 1833, I have hereunto set my Hand and caused the Seal of said Department to be affixed at Harrisburg, this thirtieth *day of* October *1906.*

Isaac B. Brown

Secretary of Internal Affairs.