FORM No. I.

See B-13-228

C186-981

32

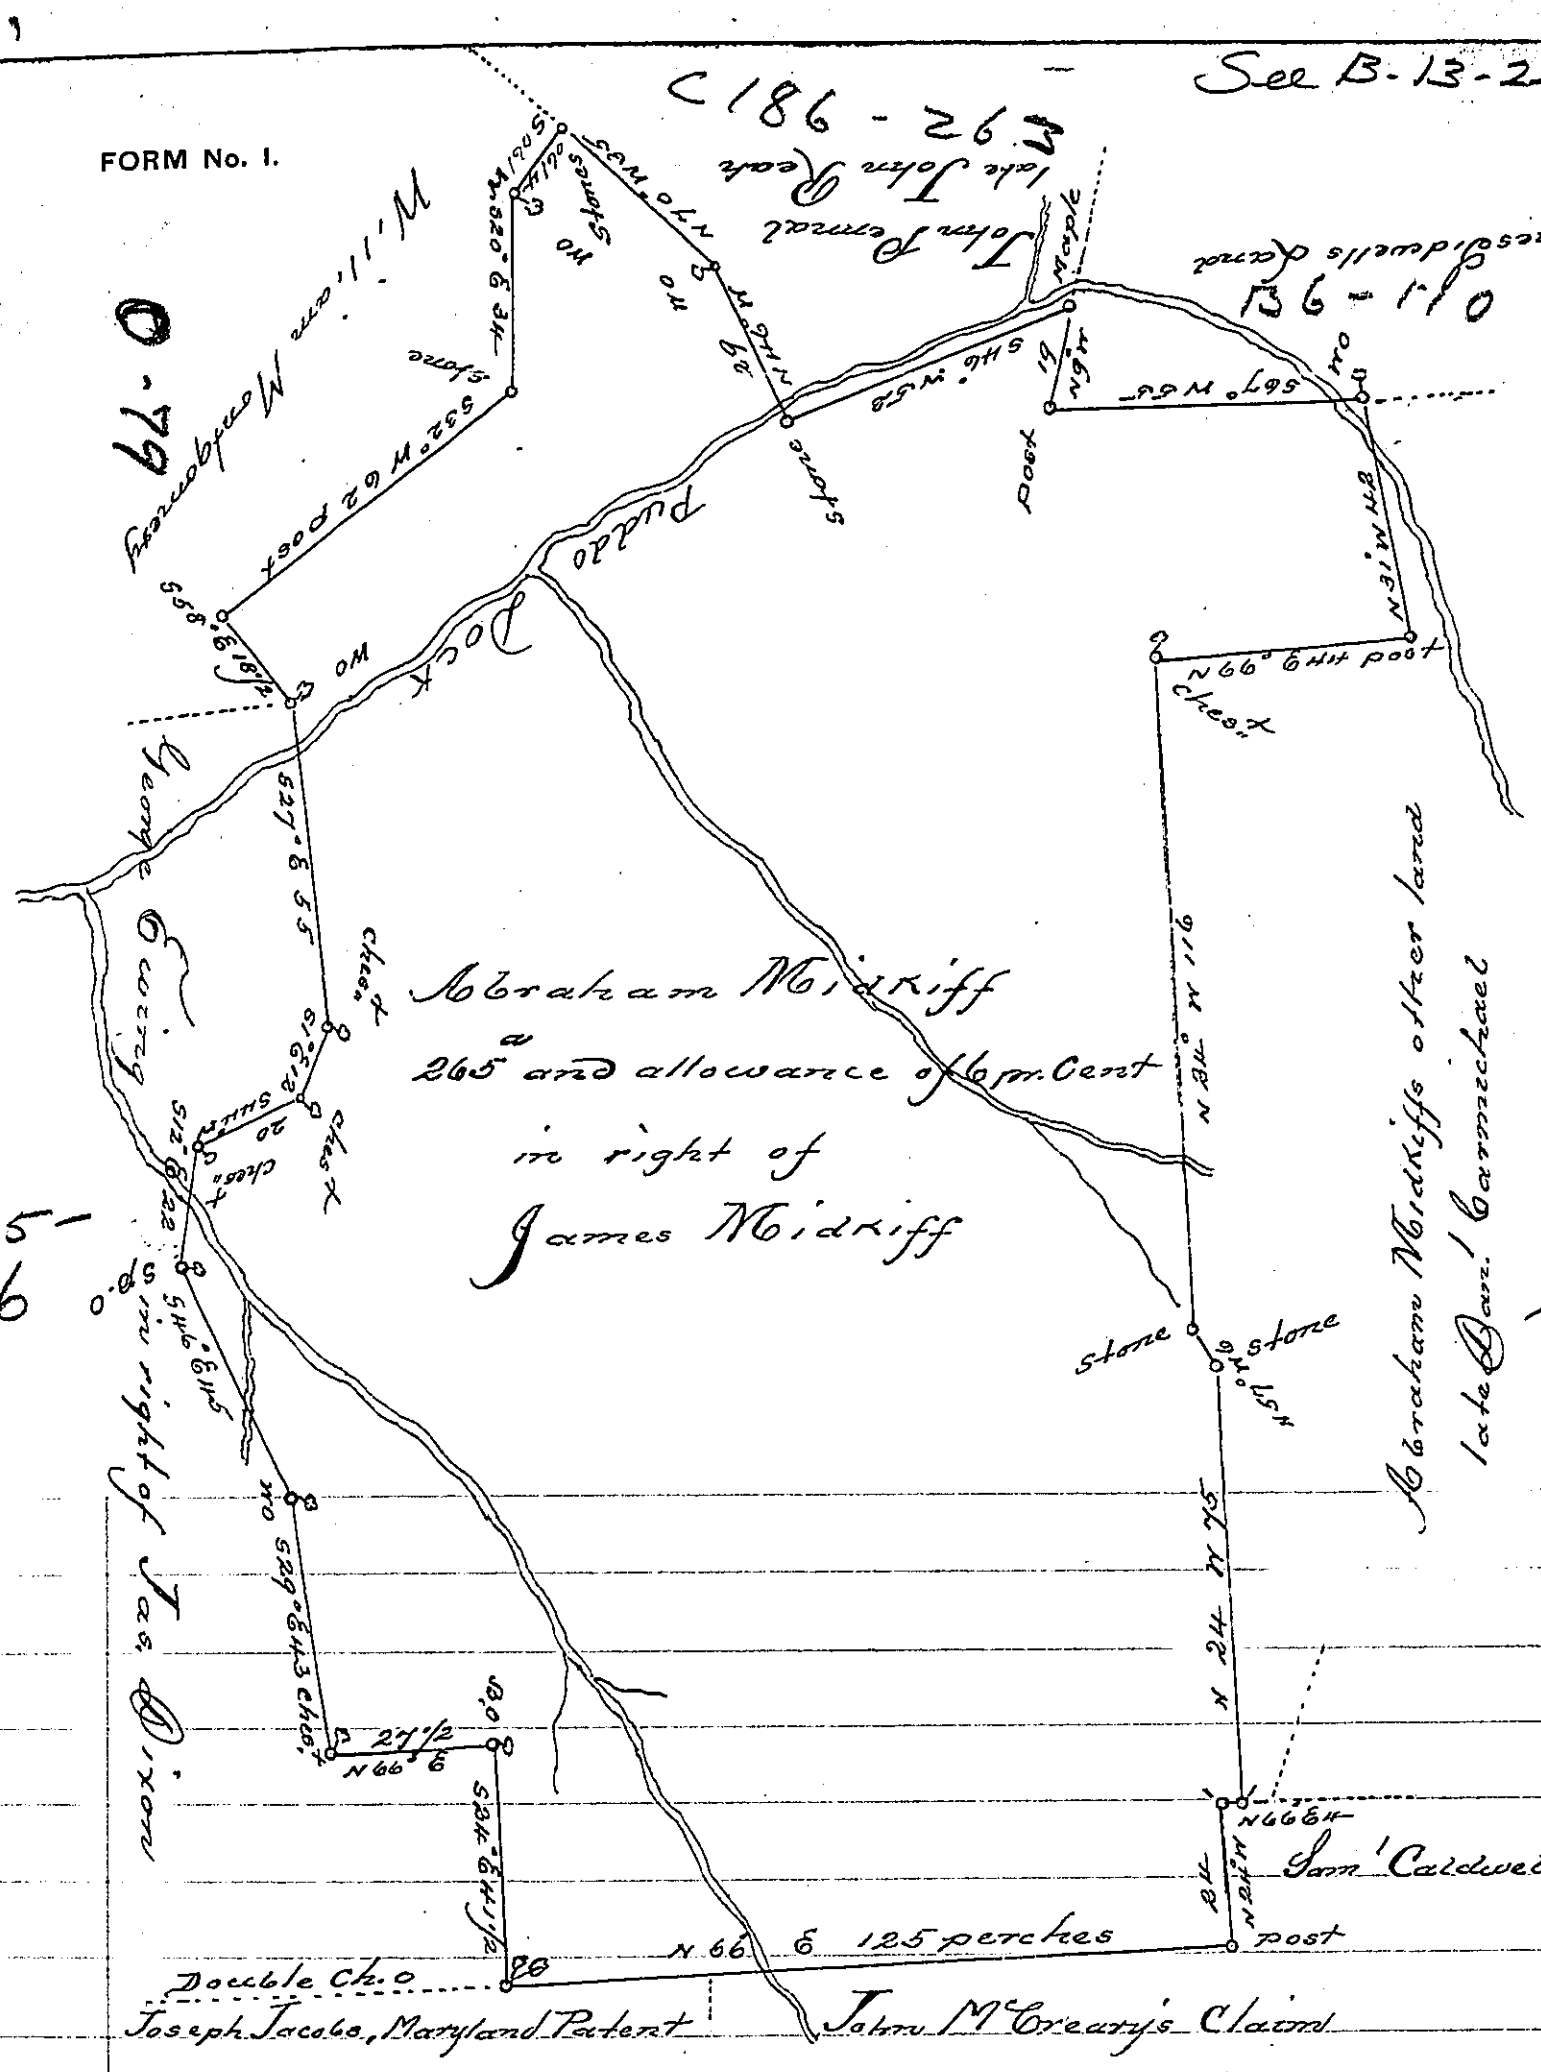

By Virtue of two warrants, the former dated March the 1st 1742/3. and the latter dated March y.e 21st 1753. Was surveyd to James Midkiff the above described Tract of Land, Containing 265 and allowance, Situate in Little Britain Township Lancaster County, Resurveyd the 21st of the 5th Mo. 1774, for Abraham Midkiff Son & Heir of the aforesd Jas. Midkiff Dec.d

To John Lukens Esq.r

per John Churchman. Jun.r

J.Y.

IN TESTIMONY that the above is a copy of the original remaining on file in the Department of Internal Affairs of Pennsylvania, made conformably to an Act of Assembly approved the 16th day of February, 1833, I have hereunto set my Hand and caused the Seal of said Department to be affixed at Harrisburg, this nineteenth day of March, 1907.

Isaac B. Brown

Secretary of Internal Affairs.