FORM No 1.

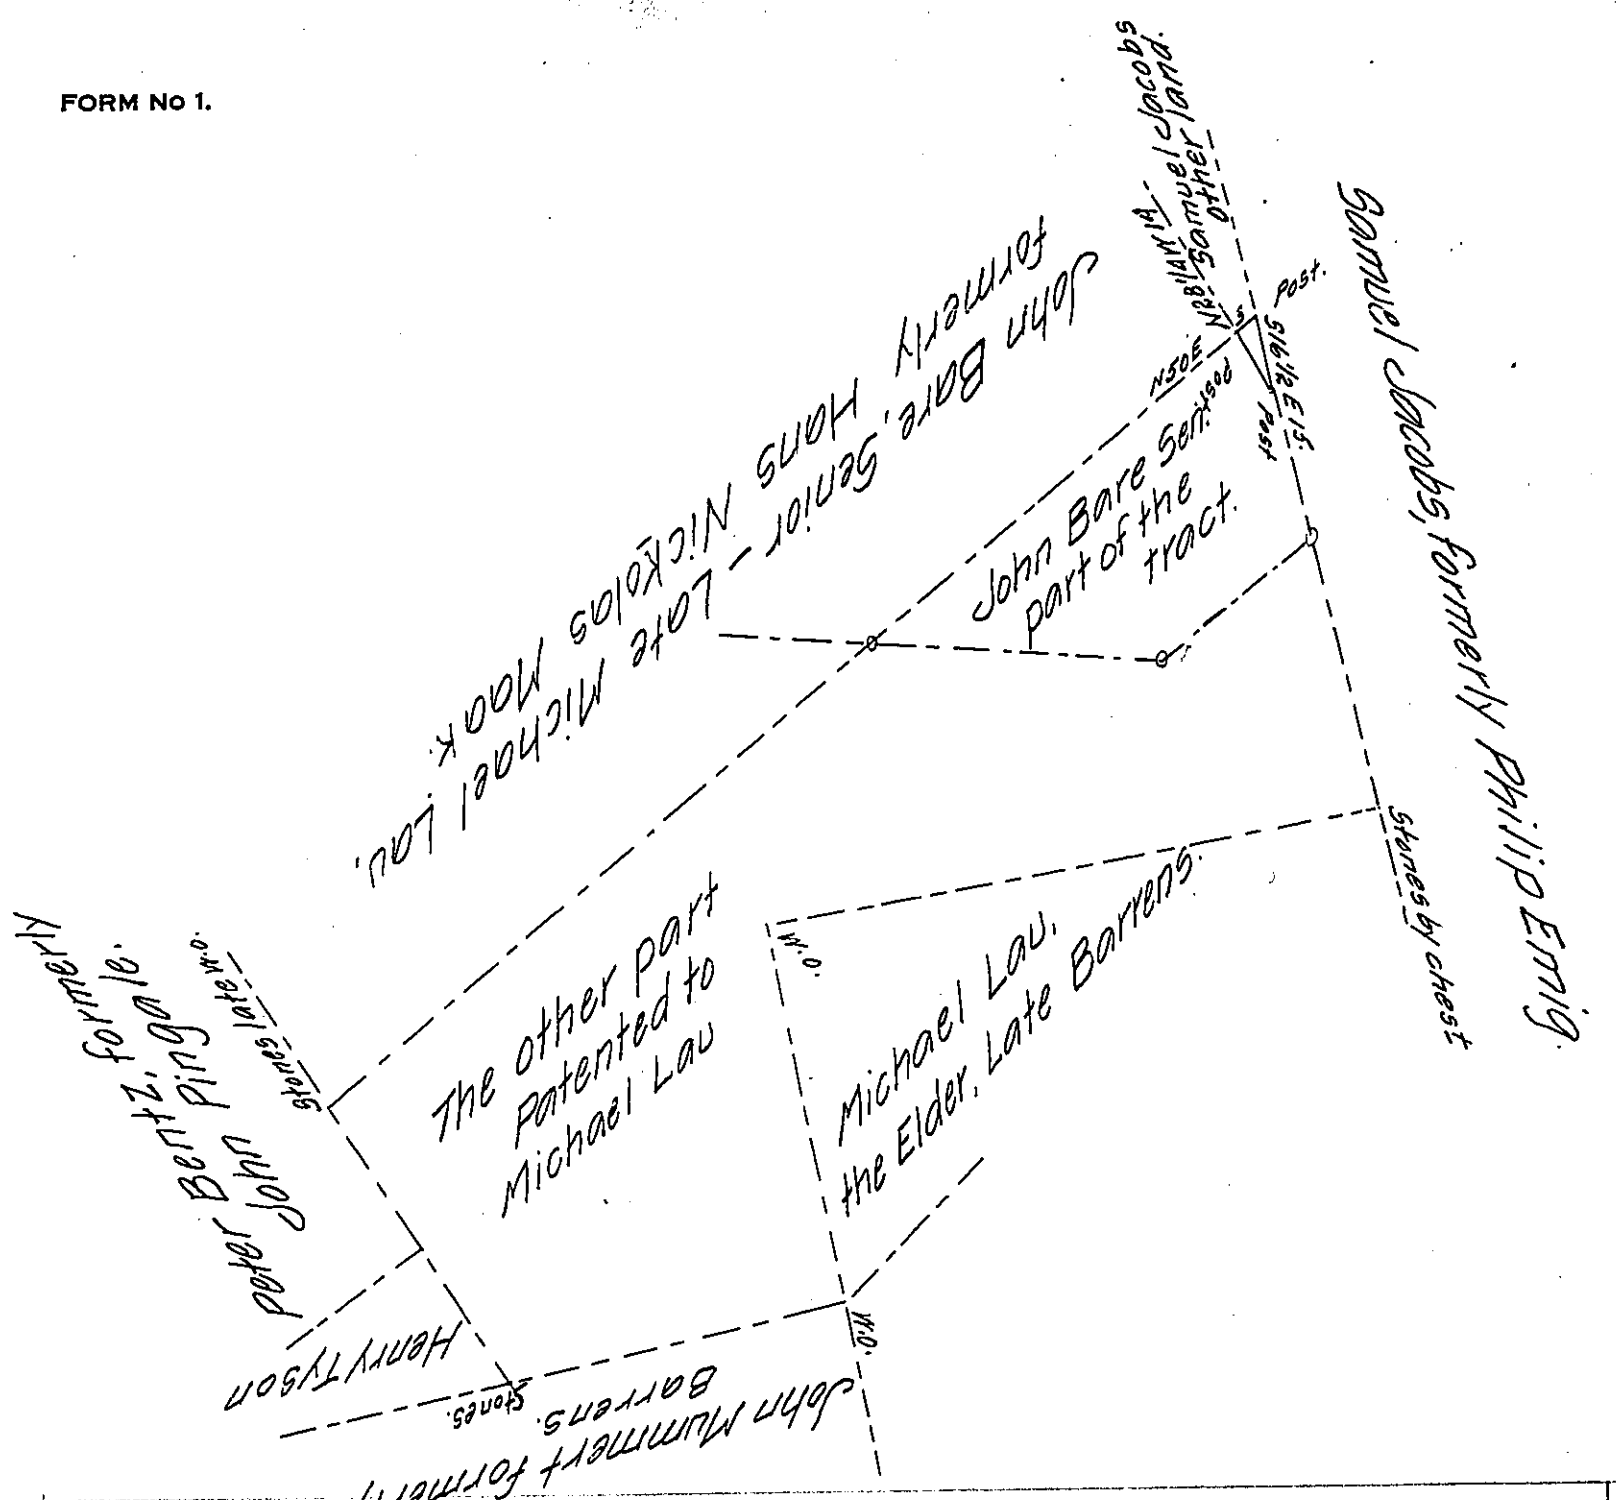

Situate in North Codorus Township, in the County of York. Containing 17 Square perches, &c allowance, &c part of 67½ as and allowance, &c which was originally surveyed on the 17th day of May, 1757, by George Stevenson, late D.S. in pursuance of a warrant for 100 as granted to Adam Trorebaugh, bearing date the 27th day of January 1757, since divided, &c. Now on the 25th day of September, A.D. 1871. Examined, calculated and found correct, and at the request of Samuel Jacobs, the present owner, the same is returned for Confirmation and for to patent the same.

To Jacob M. Campbell Esqr } per Dl Leese, Surveyor.
Surveyor General } Examined & approved, per Benja Leese, C.S.

IN TESTIMONY that the above is a copy of the original remaining on file in the Department of Internal Affairs of Pennsylvania, made conformably to an Act of Assembly approved the 16th day of February, 1833, I have hereunto set my Hand and caused the Seal of said Department to be affixed at Harrisburg, this eighteenth *day of* March *1907.*

Isaac B Brown

Secretary of Internal Affairs.