FORM No. I.

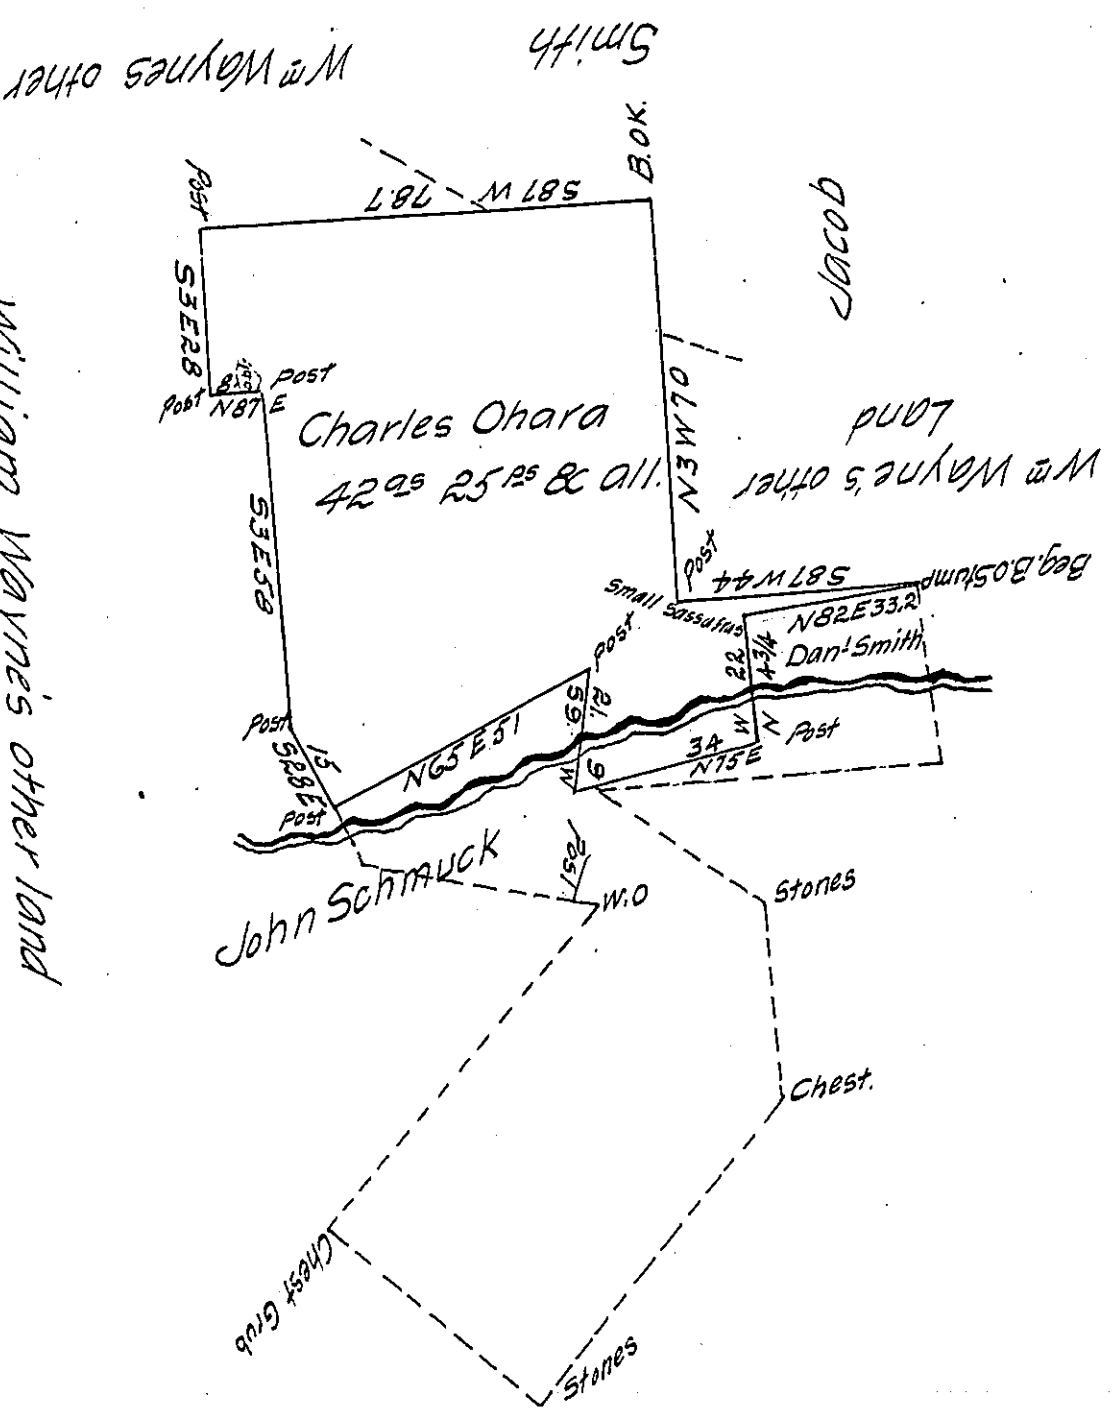

Situate in Windsor Township York County, Containing as above set forth forty two acres, twenty five perches and allowance of six per cent for roc(obl)s &c a Being part of a larger tract of 78 as and allowance, originally Surveyed by George Stevenson Esq.r late D.S. on the 11th day of April 1752 in pursuance of a Warrant granted to Charles Ohara, dated the 13th day of December 1750. The above part resurveyed an(obl) divided off the said larger tract, on the 18th (obl)y of September 1821 for William Wayne, at whose request the same is returned for confirmation.

Jacob Kirk Jr D.S.

Samuel Cochran Esq.r SG }

IN TESTIMONY that the above is a copy of the original remaining on file in the Department of Internal Affairs of Pennsylvania, made conformably to an Act of Assembly approved the 16th day of February, 1833, I have hereunto set my Hand and caused the Seal of said Department to be affixed at Harrisburg, this fifteenth day of December 1906

Isaac D Gross

Secretary of ~~Internal~~ Affairs