FORM No. 1.

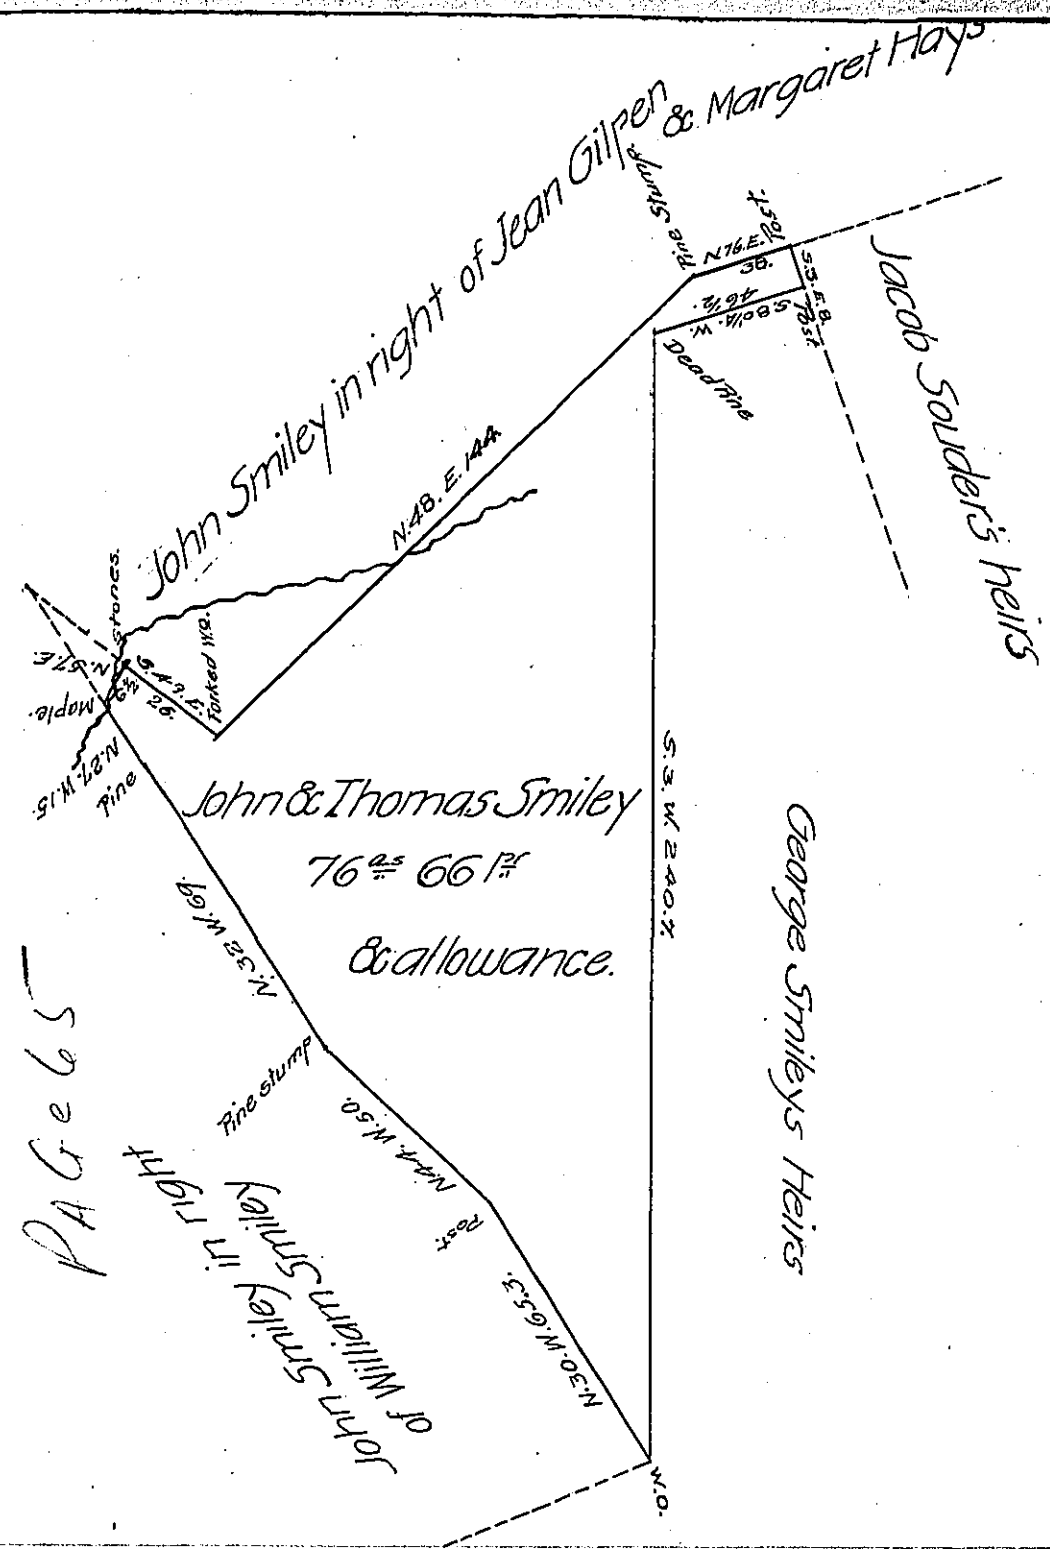

Draught of land Situate in Wheatfield Township Perry County Containing Seventy Six Acres Sixty Six perches & allowance of Six per Cent for roads &c ‡ Surveyed the 6th day of March 1832 In pursuance of a warrant granted Thomas Smiley & John Smiley dated February 24th 1786. For 260 as

Wm Wilson D.S.

Jacob Spangler Esq S.G.

‡ pt of 95 as 80 ps.

IN TESTIMONY that the above is a copy of the original remaining on file in the Department of Internal Affairs of Pennsylvania, made comformably to an Act of Assembly approved the 16th day of February 1833, I have hereunto set my hand and caused the Seal of said Department to be affixed at Harrisburg, this Third *day of* January *1907.*

Isaac B. Brown

Secretary of Internal Affairs.