FORM No 1.

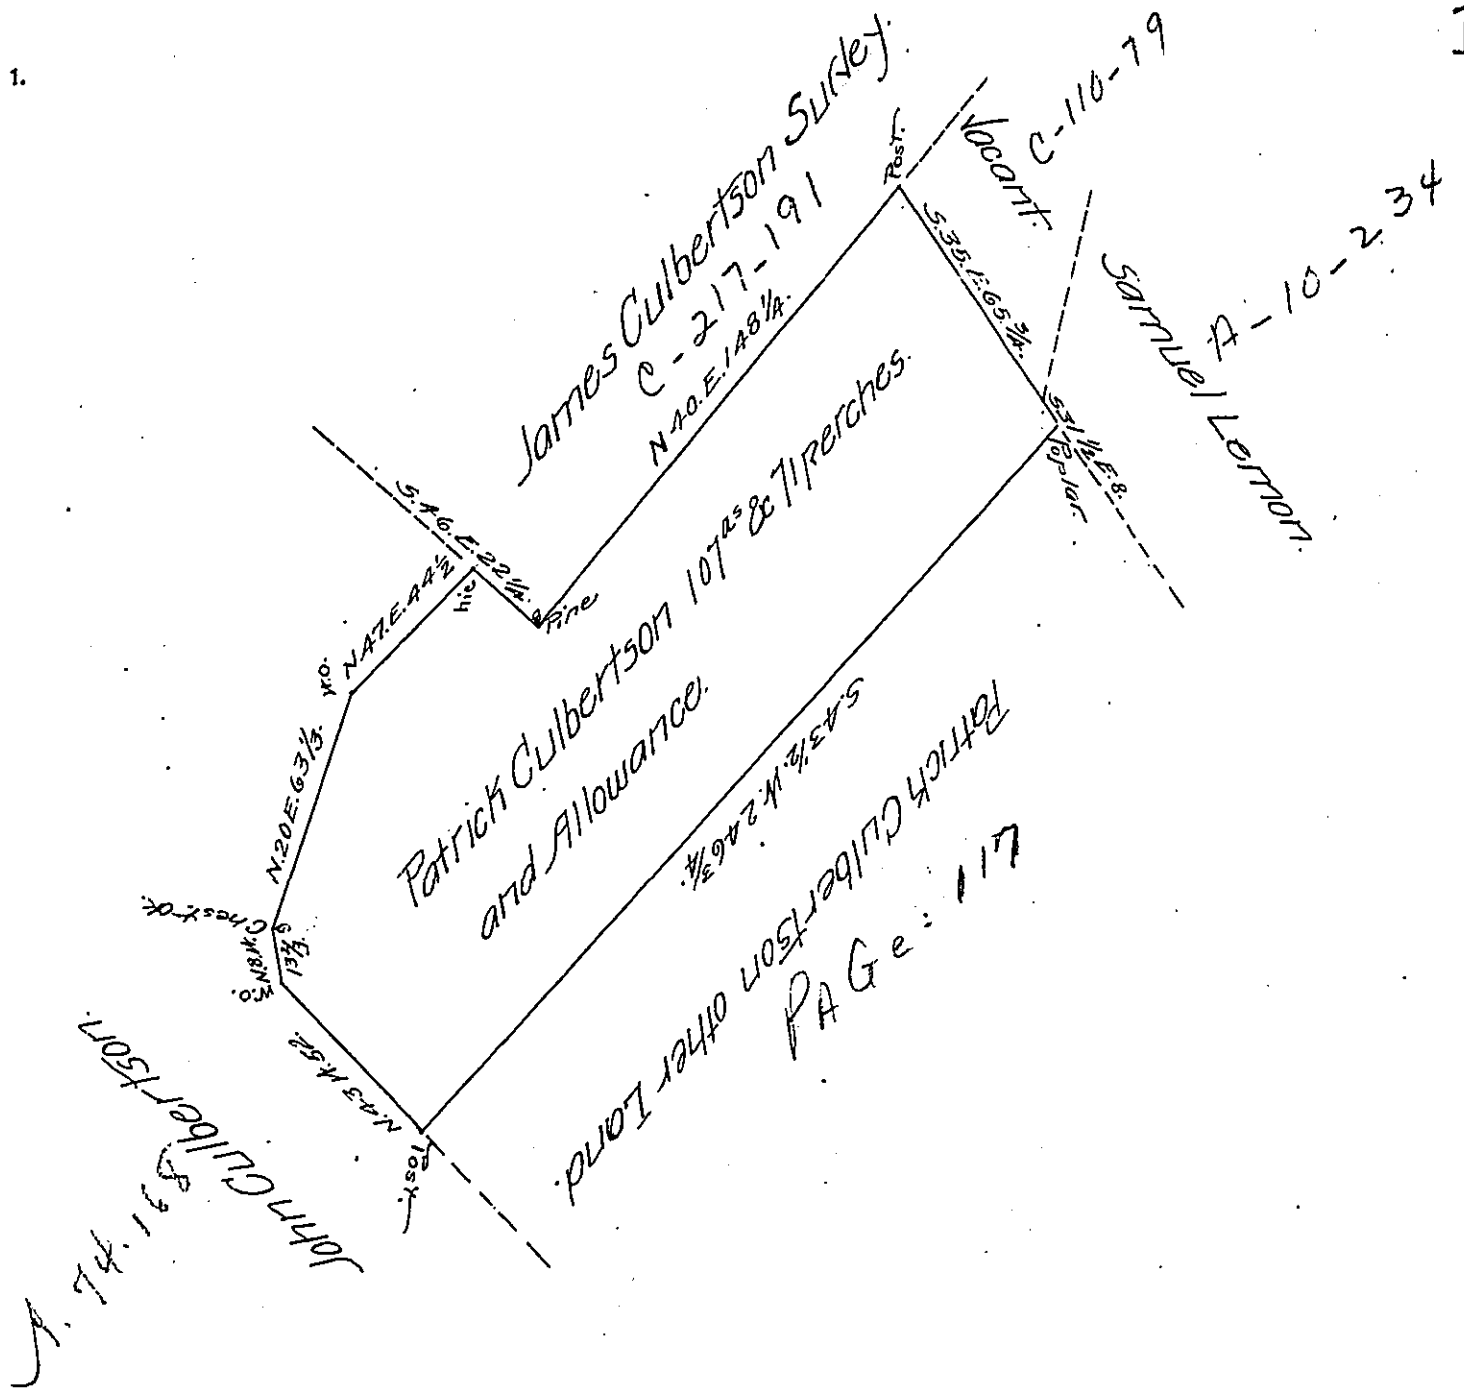

The Draught of a Tract of Land Situate in Tybaine Townstip Cumberland County Containing one Hundred and Seven Acres & 71 perches and Allowance of Six per Cent for Roads & Surveyed the Second Day of April 1796 in pursuance of a Warrant Granted to Patrick Culbertson Dated November 1793.

ff Saml Lyon D.S.

To Daniel Brodhead Esquire
Surveyor General of Pennsylvania

IN TESTIMONY that the above is a copy of the original remaining on file in the Department of Internal Affairs of Pennsylvania, made conformably to an Act of Assembly approved the 16th day of February, 1833, I have hereunto set my Hand and caused the Seal of said Department to be affixed at Harrisburg, this Twenty fifth *day of* January *1907.*

David B. Brown
Secretary of Internal Affairs.