61

(Interalia) H24-456

(1801.)

FORM No. 1.

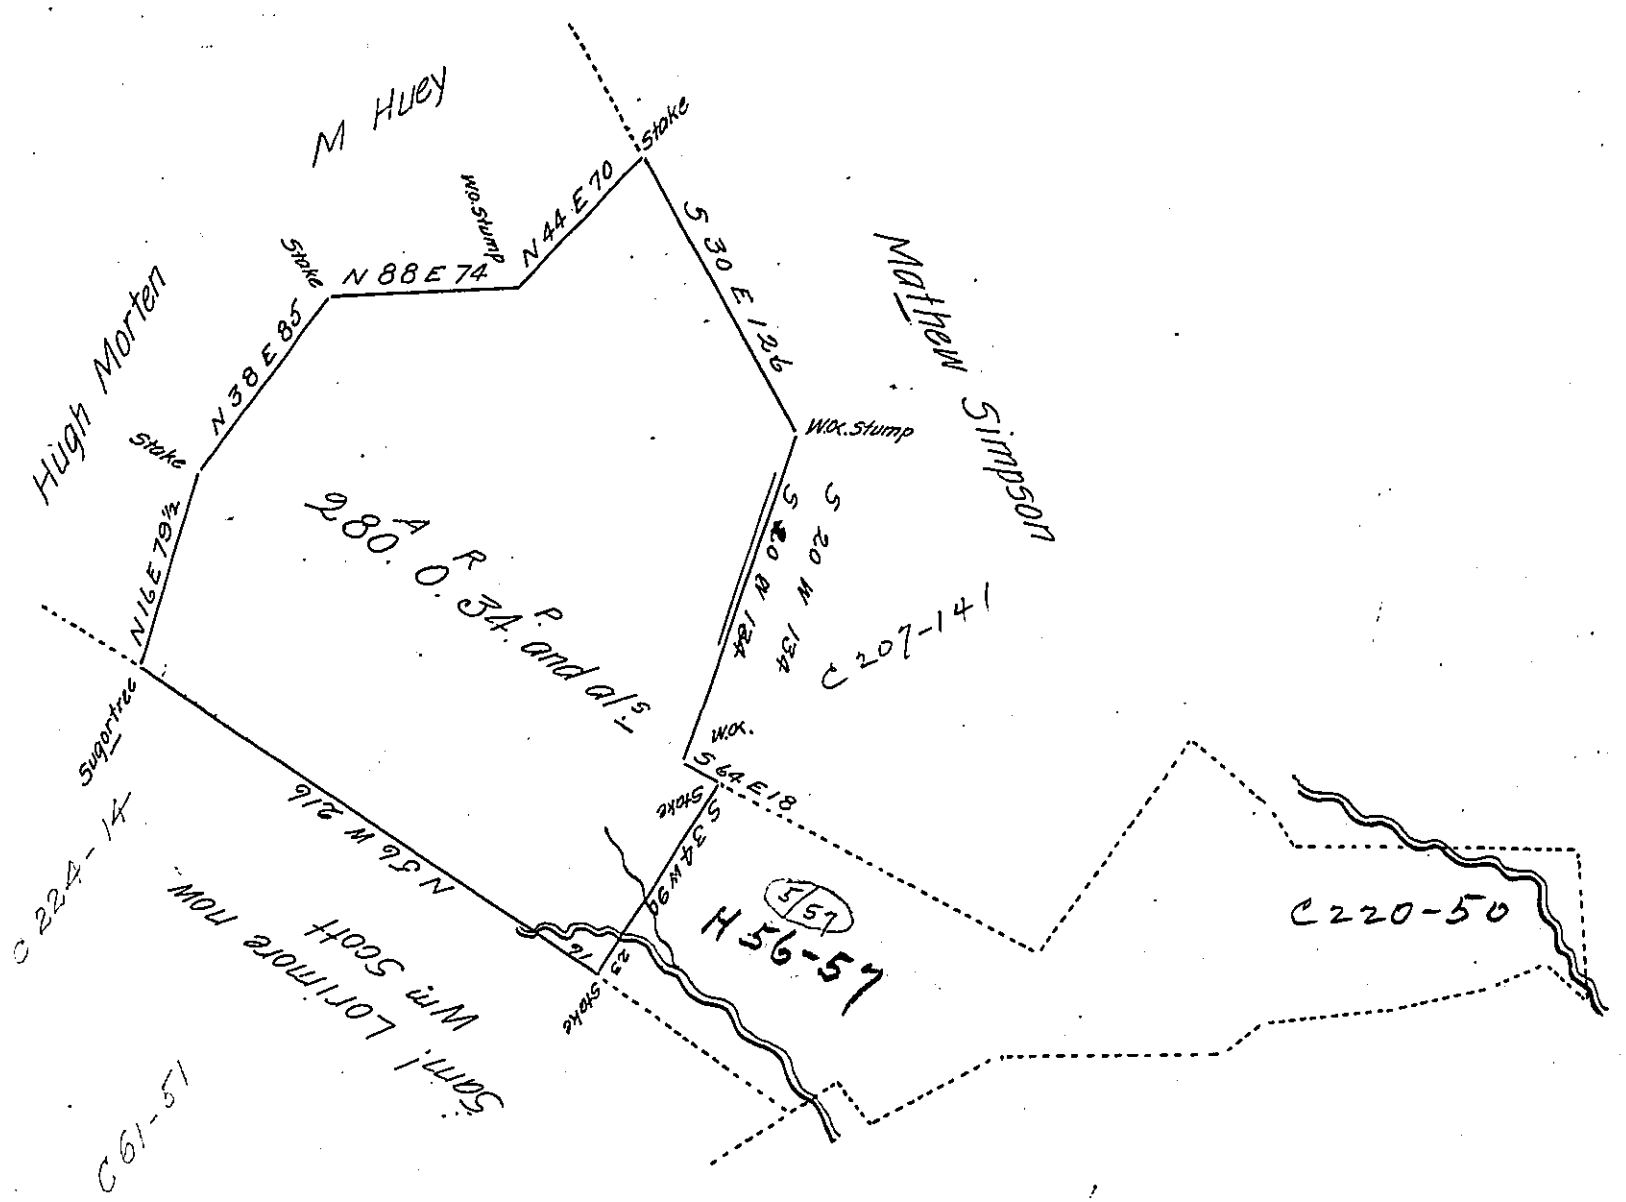

A Draught of a Survey executed May 27th 1827. for Benjamin Darlington Administrator of the estate of Joseph Simpson Dec'd in pursuance of a Warrant in the name of Mathew Simpson dated Nov. 3d 1785 No. 197 Situate on the waters of Turtle creek Plumb Township containing two hundred and eighty acres thirty perches and allowances of Six p.r.ct. being part of a larger tract containing in all four hundred thirty seven acres one Rood twenty eight Perches and al's of Six pr.ce

R. Hilands D.S.

Gabriel Hiester Jr. Esq. S.G. Allegheny County

IN TESTIMONY that the above is a copy of the original remaining on file in the Department of Internal Affairs of Pennsylvania, made comformably to an Act of Assembly approved the 16th day of February 1833, I have hereunto set my hand and caused the Seal of said Department to be affixed at Harrisburg, this second day of February 1907.

Secretary of Internal Affairs.