FORM NO. 1.

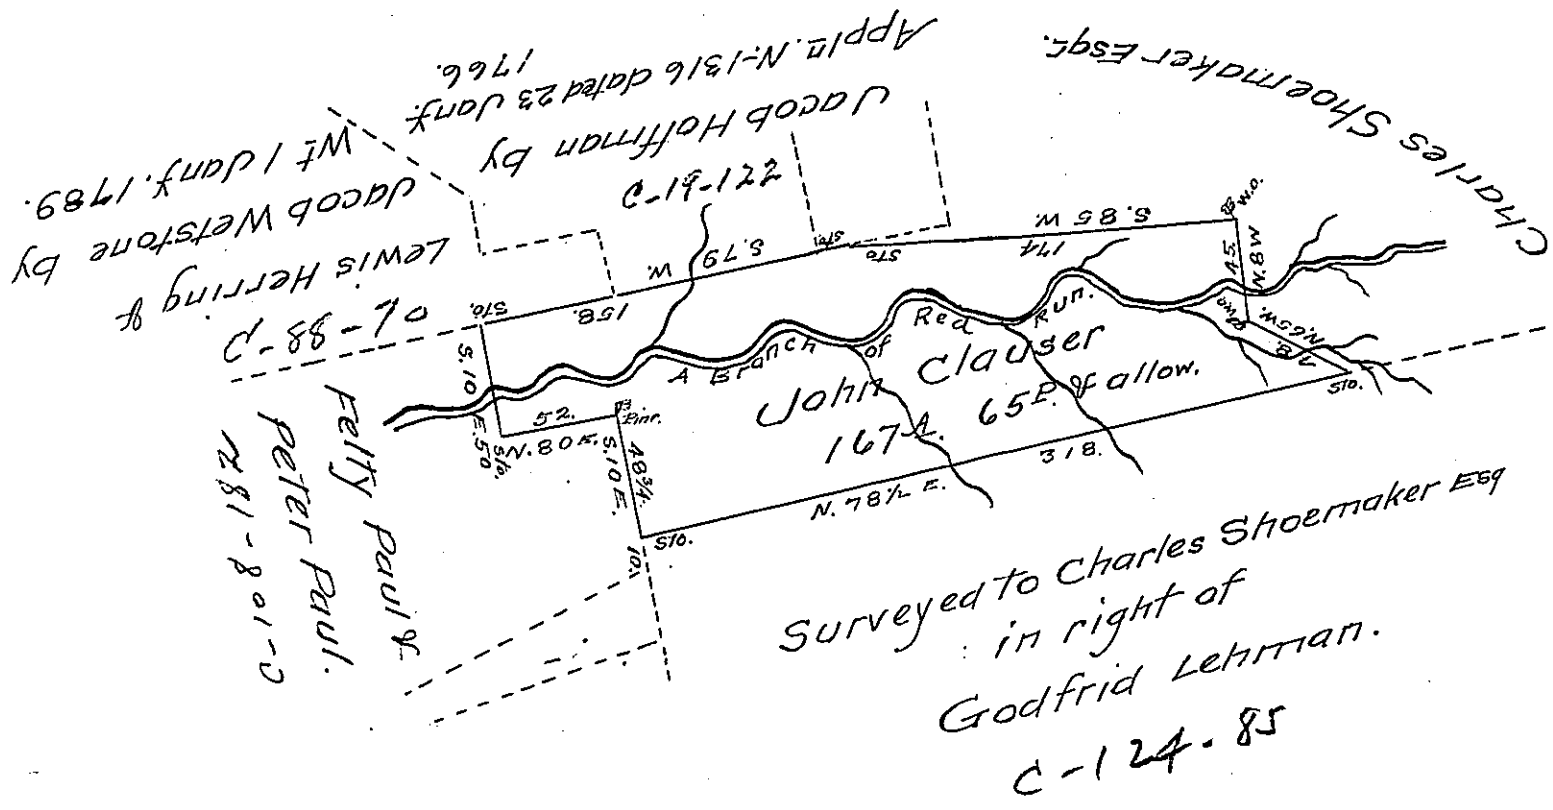

Situate in Brunsweig Township, Schuylkill County Containing 167 A. 65 Ps. of allowance of six per Cent for Roads &c. Surveyed on the 27th. day of Janr. A.D. 1829, by virtue of an Application No 3298, dated the 13th. day of May A.D. 1768. entered by John Clauser (for 300 A.) Surveyed By

To the Honbl. the Board of Property } Geo. Rahn. —

Actual Survey. The original survey of the above tract of land was made in the year 1789 and one survey since. No Draught to show the date of the Original Survey. The old improvement is said to have commenced about the time of the date of the Appln. A Warrant has been laid on it since in the name of either Barnhard Myer or William Hiesler dated the 9th. day of Janr. A.D. 1815. —

Present Owner George Bacher & Sons. who occupy it.

IN TESTIMONY that the above is a copy of the original remaining on file in the Department of Internal Affairs of Pennsylvania, made comformably to an Act of Assembly approved the 16th day of February 1833, I have hereunto set my hand and caused the Seal of said Department to be affixed at Harrisburg, this fifth *day of* March *1907.*

Secretary of Internal Affairs.