FORM No 1.

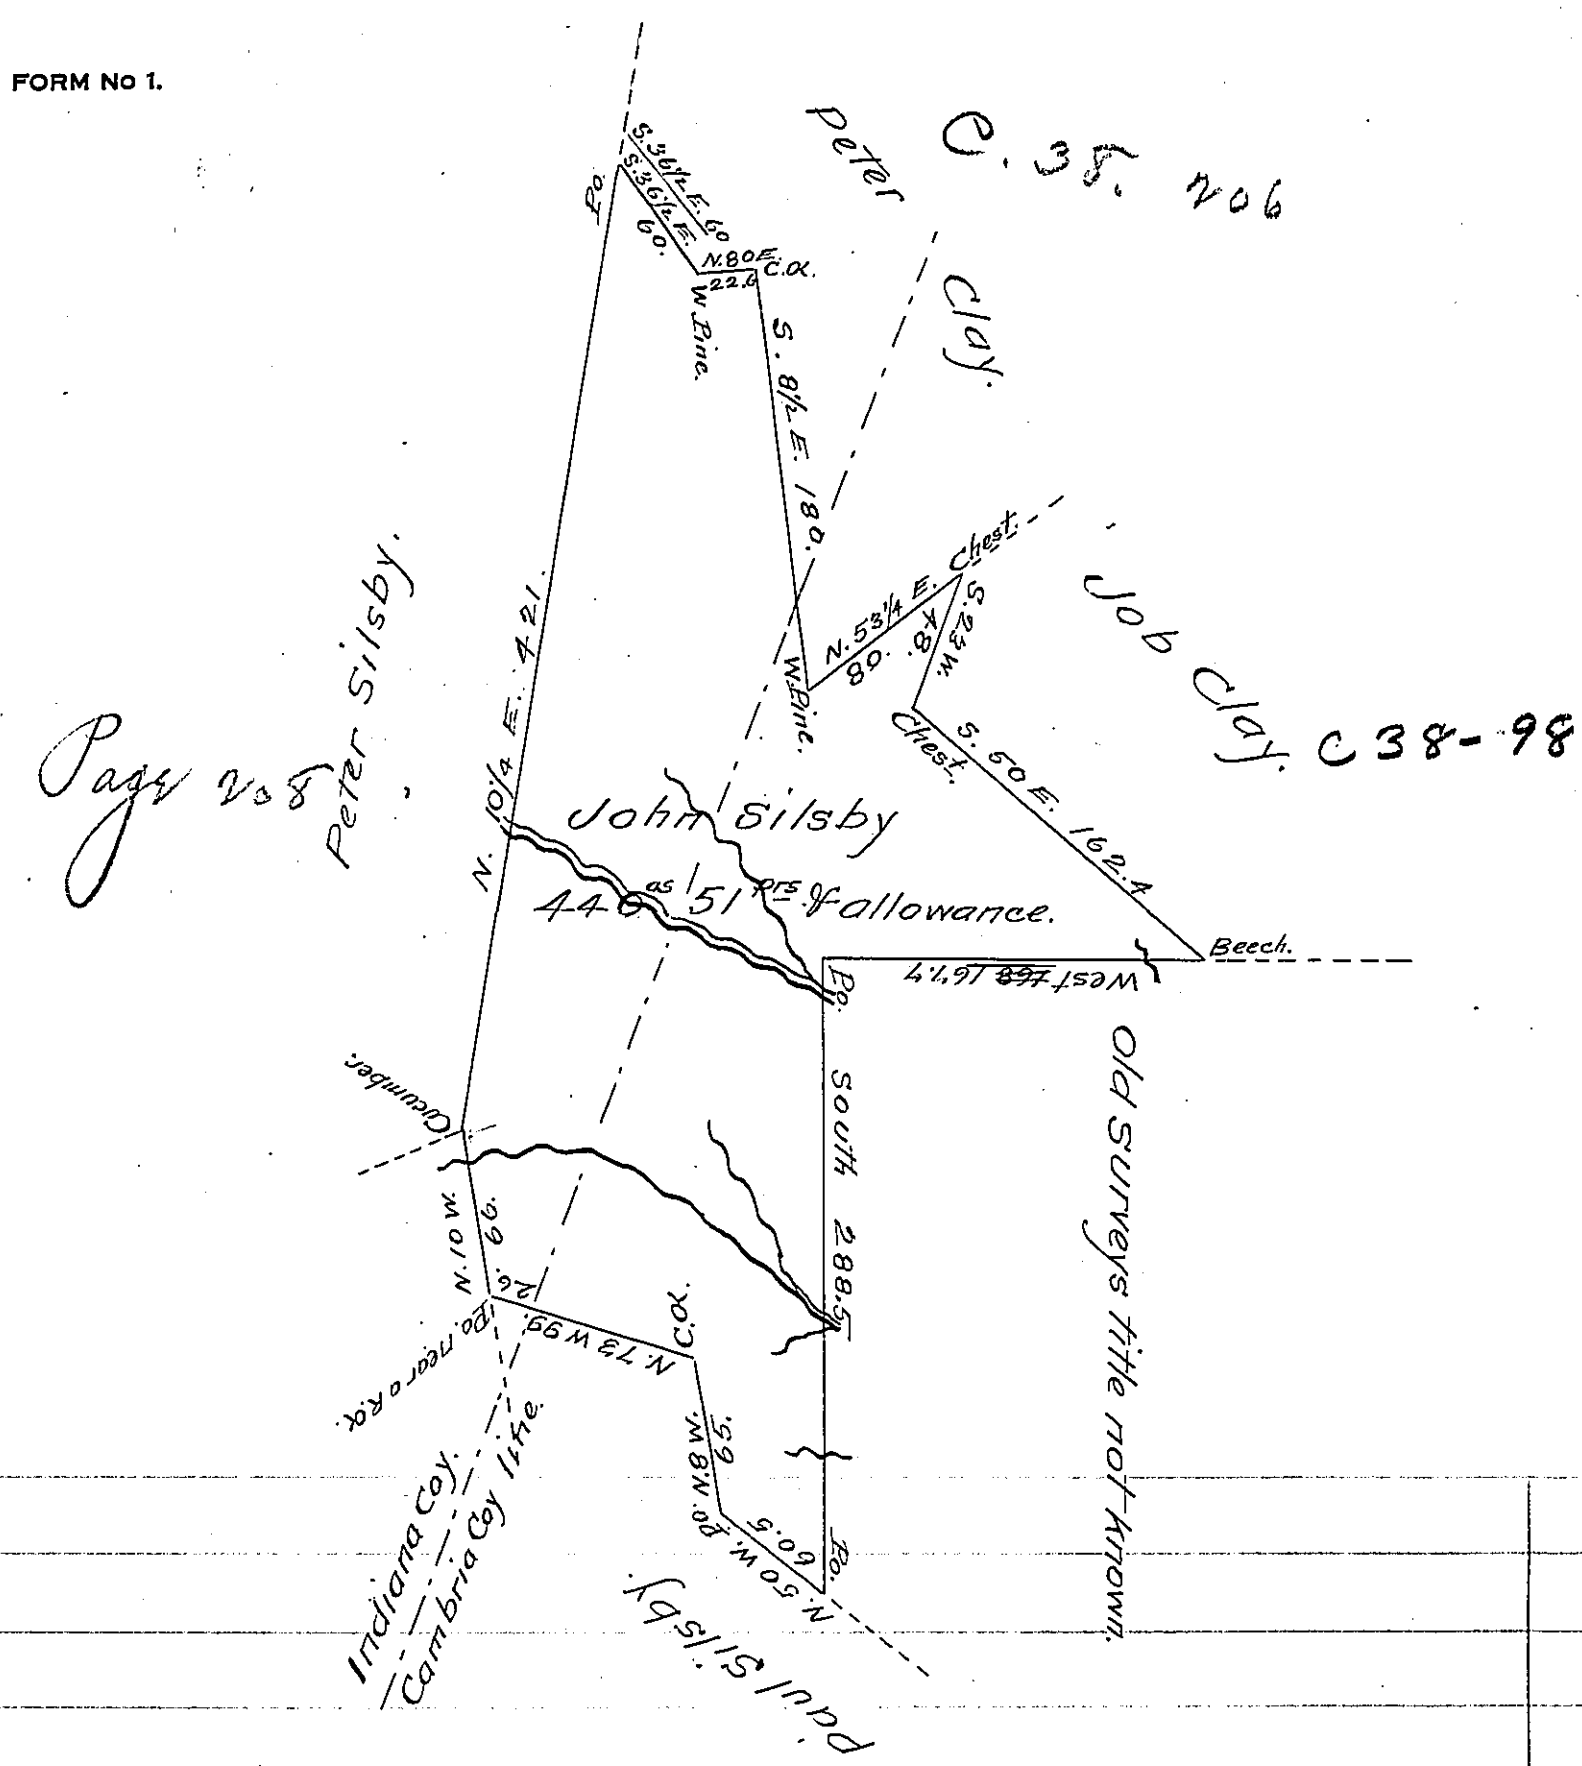

Draught of a Tract of Land situate in Susquehanna and Green Townships in Indiana & Cambria Counties containing Four hundred & ~~fifty four~~ forty acres ~~one hundred & three~~ 51 perches with the usual allowance of 6 ℘ Cent for Roads &c. Surveyed the 6th day of December 1837 in pursuance of a Warrant granted to John Silsby dated the 18th day of December 1793 for 400 acres —

Wm. Evans D.S.

Jacob Levergood D.S.

To John Taylor Esq.
S. General.

IN TESTIMONY that the above is a copy of the original remaining on file in the Department of Internal Affairs of Pennsylvania, made conformably to an Act of Assembly approved the 16th day of February, 1833, I have hereunto set my Hand and caused the Seal of said Department to be affixed at Harrisburg, this twenty fifth *day of* January *1907.*

Isaac B. Brown
Secretary of Internal Affairs.