FORM No. 1.

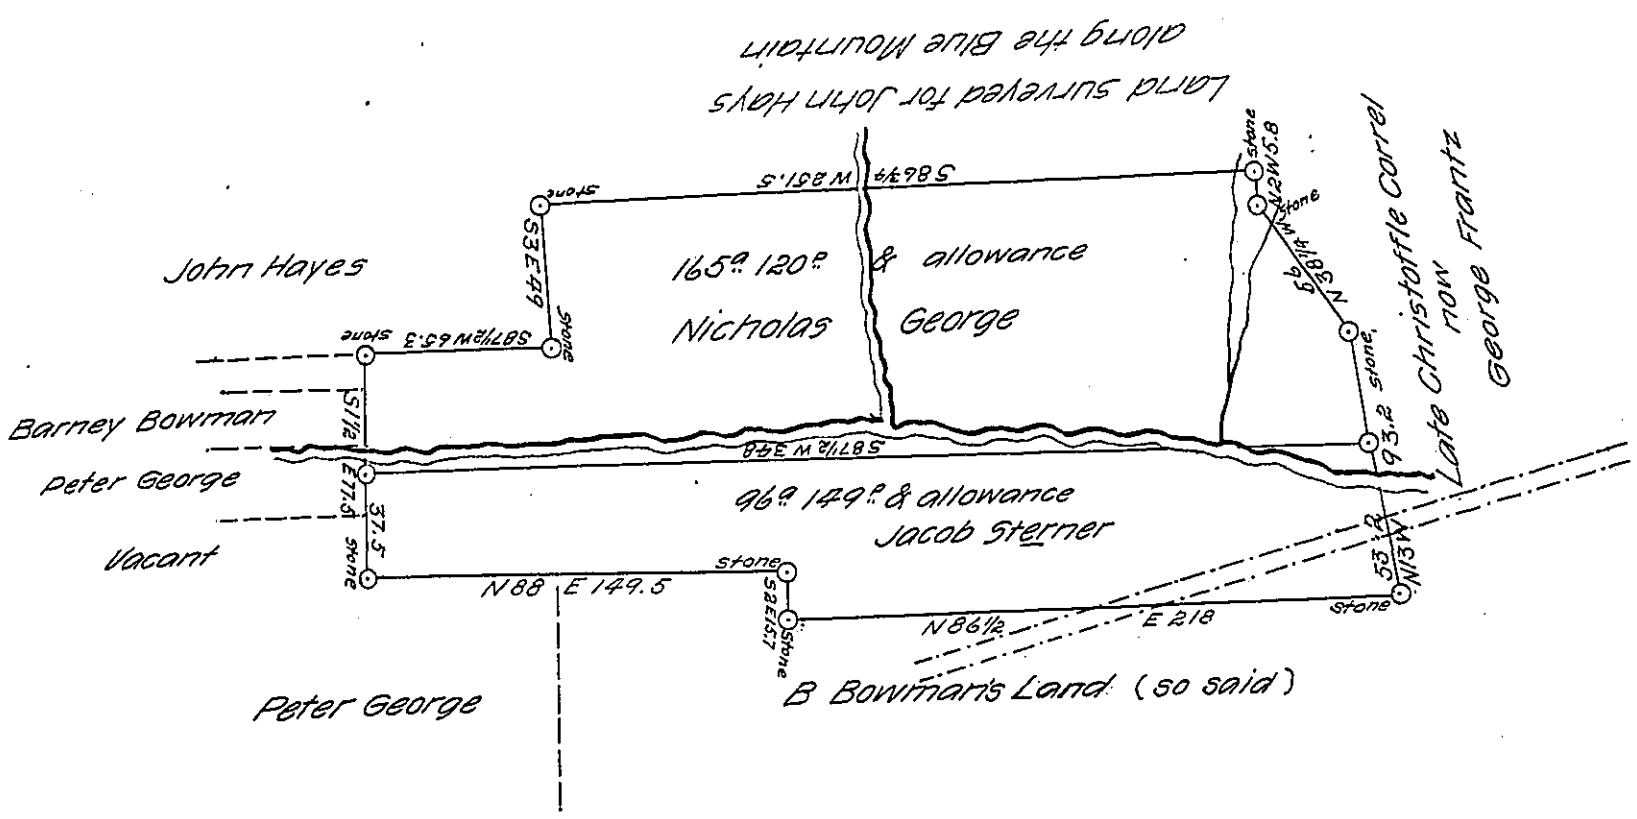

By virtue of two warrants one of them granted to Jacob Stanner dated the ninth day of December A.D. 1748 the other granted to Nicholas George dated the first day of August A.D. 1814 Surveyed the 15 & 16 days of November A.D. 1836 contain=ing together two hundred sixty two acres and ninty nine perches and the allowance of six per cent &c. Surveyed the above described tract of land for Peter George being one of the son's of Nicholas George (deceased) situate in Towam=ensing Township in the County of Northampton (it being improved land.

To John Tayler Esquire — Abraham W Lerch D.S.

Surveyer General of the

State of Penn?

The above survey has been sent back once but I hope it will prove satis=faction ~~this~~ this time to you honours.

IN TESTIMONY that the above is a copy of the original remaining on file in the Department of Internal Affairs of Pennsylvania, made comformably to an Act of Assembly approved the 16th day of February 1833, I have hereunto set my hand and caused the Seal of said Department to be affixed at Harrisburg, this eleventh day of January 1907

Isaac B. Brown

Secretary of Internal Affairs.