FORM No 1.

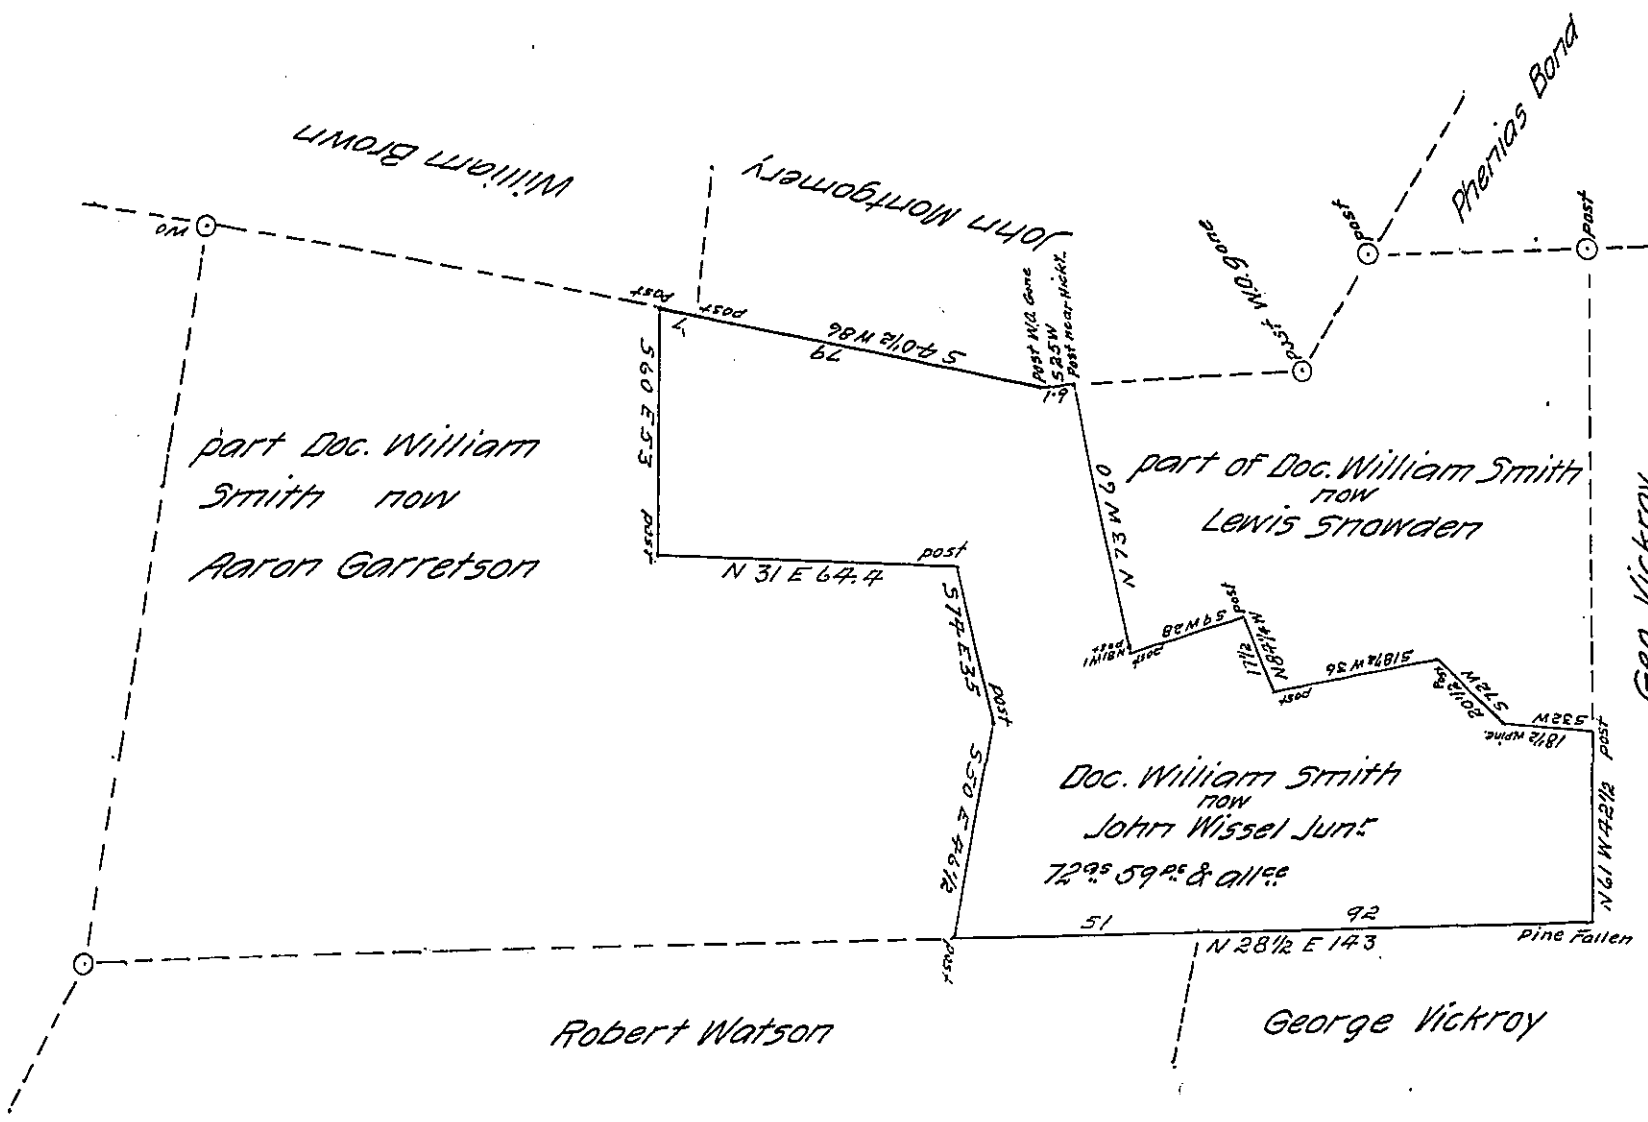

Situate on the waters of Dunnings Creek in St Clair Township Bedford County containing 72 as & 59 Ps & allowance for roads &c being part of a tract of land surveyed formerly to Doctor William Smith in pursuance of a warrant dated the 20th day of July 1765 survey said to contain 224 as & allce. resurvey-ed and divided the 2nd day of March 1820 under the directions of the parties concerned taken from the field notes of their survey & examined by me this 8th day of September 1831

To Jacob Spangler Esq S.G. } John Bennett D.S.

IN TESTIMONY that the above is a copy of the original remaining on file in the Department of Internal Affairs of Pennsylvania, made conformably to an Act of Assembly approved the 16th day of February, 1833, I have hereunto set my Hand and caused the Seal of said Department to be affixed at Harrisburg, this fifth *day of* January *1907*

Secretary of Internal Affairs.