FORM NO. 1.

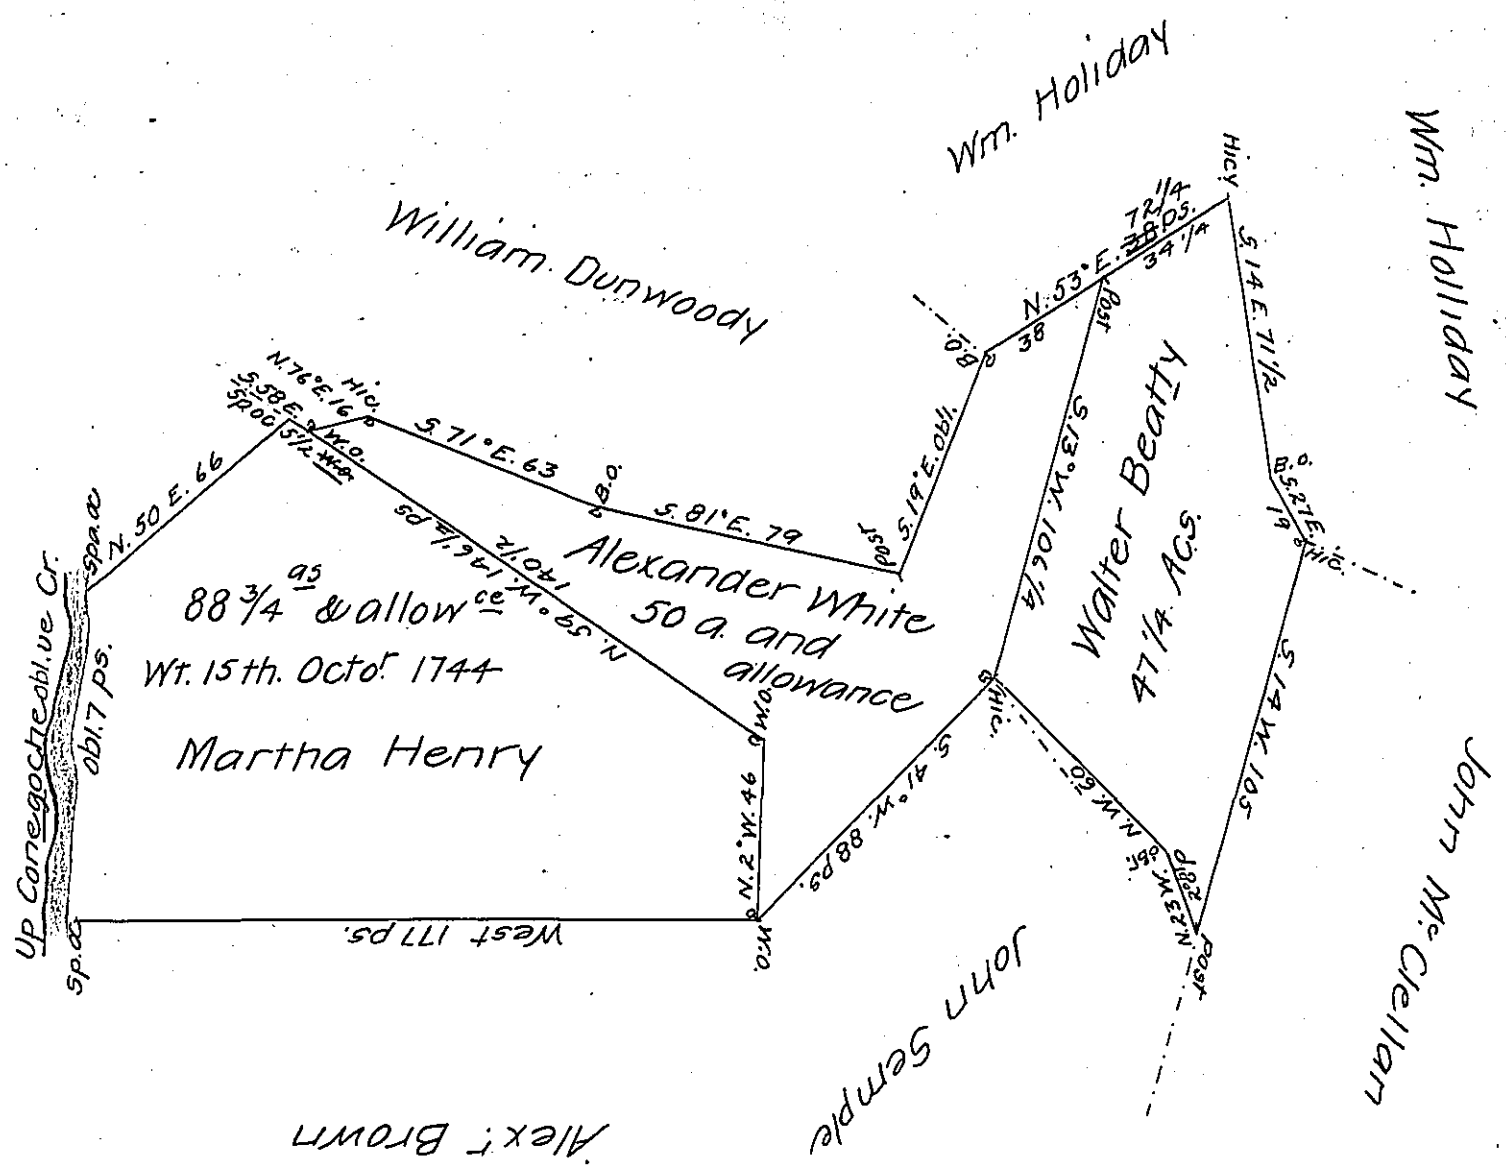

A Draught of a Tract of Land situate in Peters Township in the County of Cumberland Containing Fifty acres and the usual allowance of Six p Cent for Roads &c. Survey'd for Alexander White the 22nd. Day of October 1768 in Pursuance of the Honourable the Proprietaries Warrant Dated the 26th Day of May 1763.

John Armstrong D.S.

To John Lukens Esqr.
Surveyor General

88 3/4	Wt. to Martha Henry	15th Octo.r 1744	now Franklin Co.y
50 —	Wt. to Alex.r White	26th May 1763	
47 1/4	Wt. to Walter Beaty	8th Septr. 1755	Montgomery To.p
Total 186	the Property of y.e Heirs of Alex.r White		

IN TESTIMONY that the above is a copy of the original remaining on file in the Department of Internal Affairs of Pennsylvania, made comformably to an Act of Assembly approved the 16th day of February 1833, I have hereunto set my hand and caused the Seal of said Department to be affixed at Harrisburg, this twenty-seventh day of April 1907

Isaac B. Brown

Secretary of Internal Affairs.