FORM No. 1.

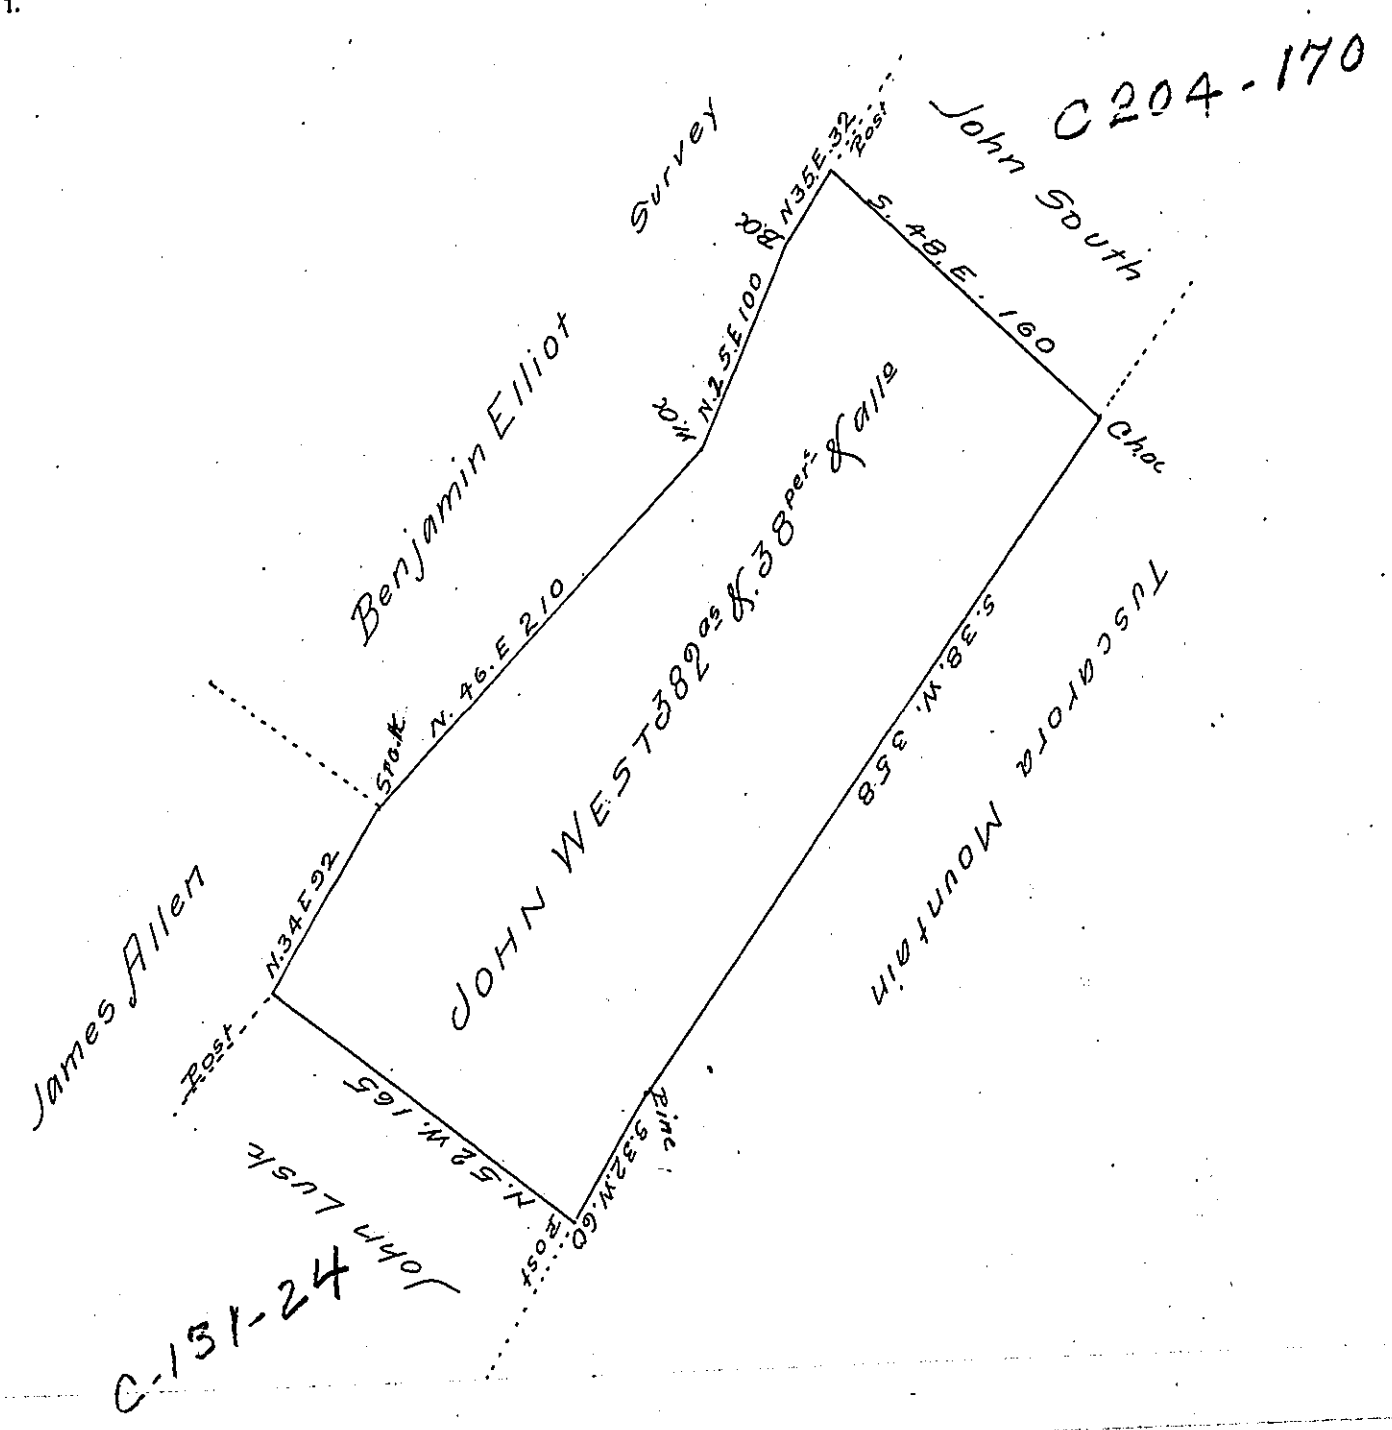

A draft of a Tract of land situated in Dublin Township Bedford County containing Three hundred & Eighty two acres and 38 ps & usual allowance of six p Cent for roads &c. Surveyed 22nd July 1794 in pursuance of a Warrant granted in name of John West for 400 acres dated 15th February 1794 and resurveyed on said warrant 10th July 1816

James Piper D.S.

To Richd T Leech Esqr S.G.

IN TESTIMONY that the above is a copy of the original remaining on file in the Department of Internal Affairs of Pennsylvania, made comformably to an Act of Assembly approved the 16th day of February 1833, I have hereunto set my hand and caused the Seal of said Department to be affixed at Harrisburg, this third day of May 1907

Isaac B. Brown

Secretary of Internal Affairs.