FORM No 1.

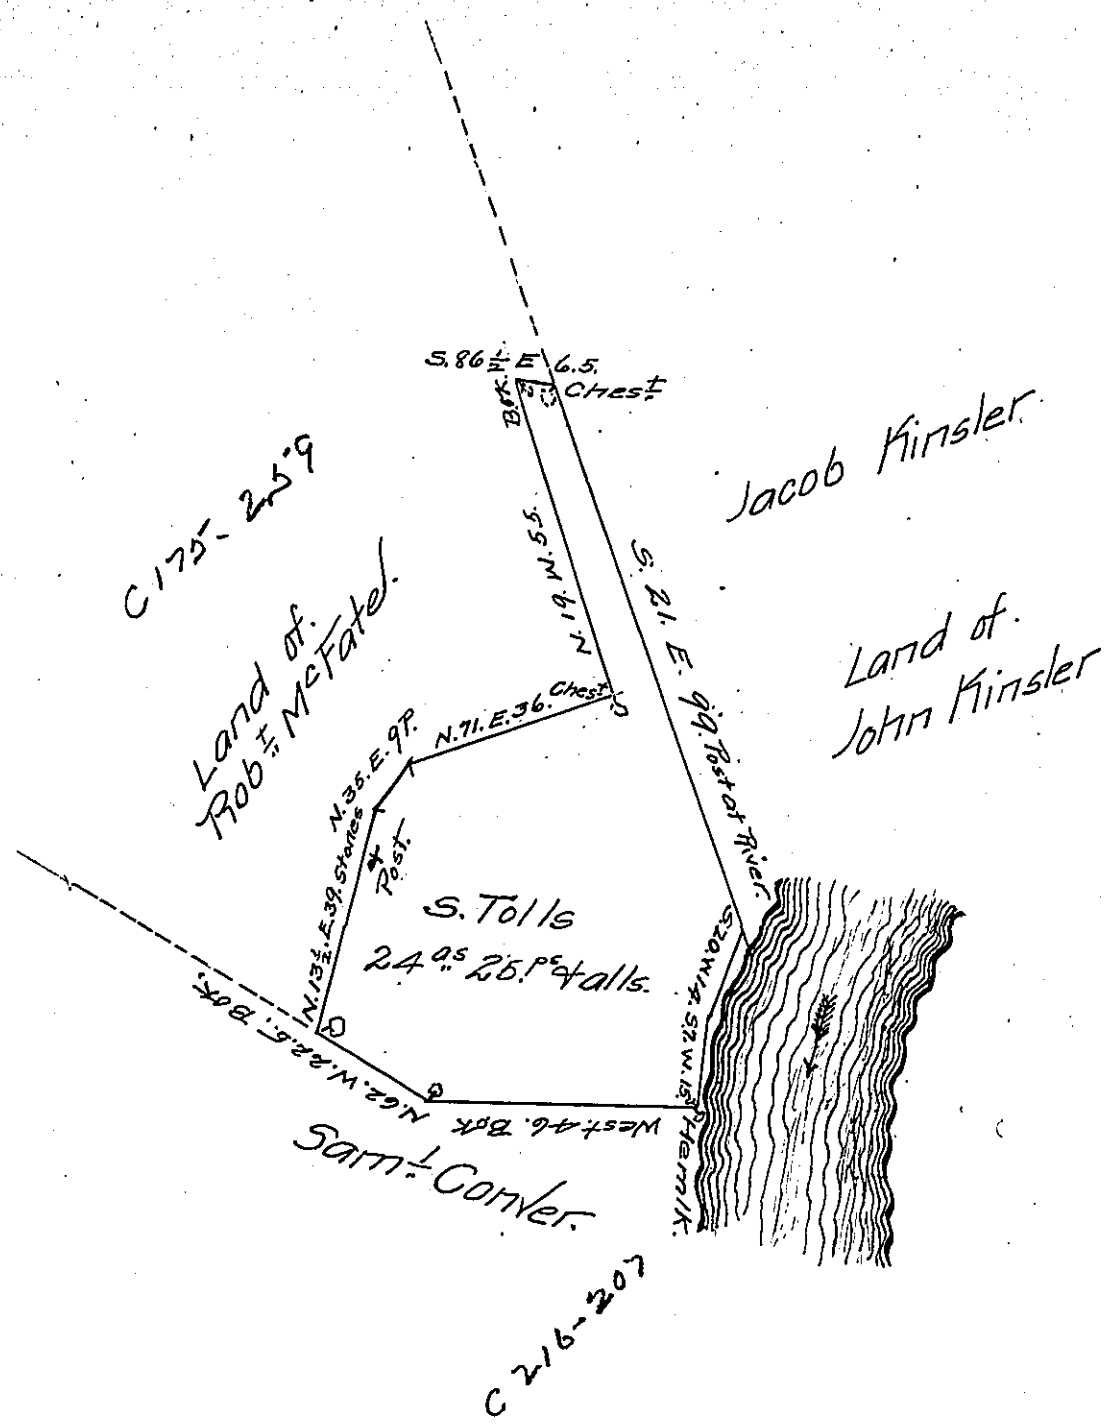

Draft of a tract of land situate in Cornplanter Township, Venango County, West & and adjoining the Allegheny River.

Surveyed September 5th 1864 for Samuel Tolls in pursuance of a Warrant granted to him dated 25th day of May AD. 1860 and contains twenty four acres, twenty five perchs and alls &c.

Wm Hilands C.S.

Hon James P. Barr.
Surveyor General.

IN TESTIMONY that the above is a copy of the original remaining on file in the Department of Internal Affairs of Pennsylvania, made conformably to an Act of Assembly approved the 16th day of February, 1833, I have hereunto set my Hand and caused the Seal of said Department to be affixed at Harrisburg, this sixth *day of* April *1907.*

Isaac B. Brown
Secretary of Internal Affairs.