FORM No. 1.

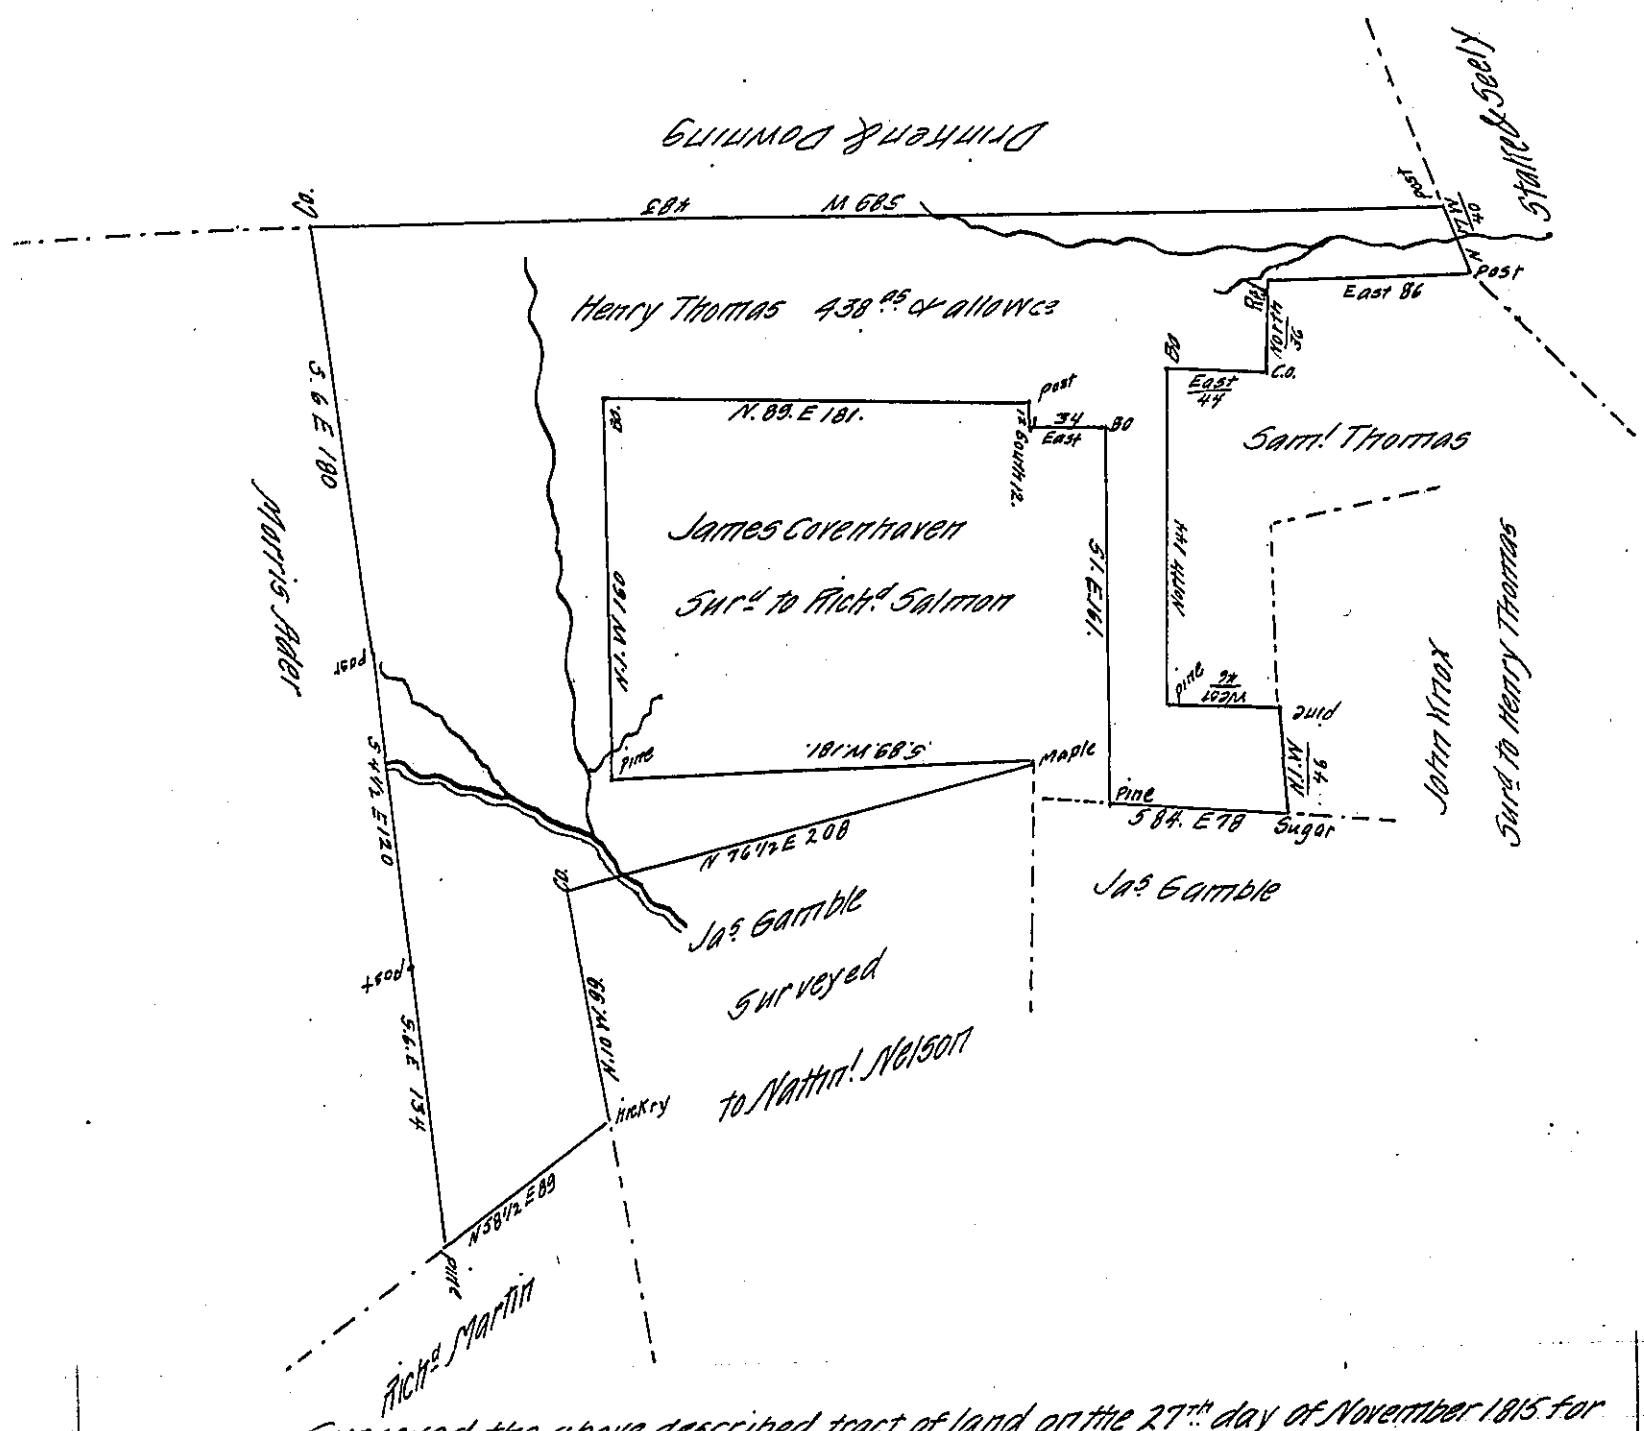

Surveyed the above described tract of land on the 27th day of November 1815 for Henry Thomas by Virtue of his Warrant dated the 3rd April 1815 Containing Four hundred and thirty Eight acres and allowance of six per cent for roads &c —— Situate in the Purchase Mifflin Township Lycoming County & bounded as above described -

Note the Improvements are a house with a family residing therein and about ten acres cleared land.

David Mc Micken D.S.

To Richard T. Leech Esqr.
Surveyor General

IN TESTIMONY that the above is a copy of the original remaining on file in the Department of Internal Affairs of Pennsylvania, made comformably to an Act of Assembly approved the 16th day of February 1833, I have hereunto set my hand and caused the Seal of said Department to be affixed at Harrisburg, this thirteenth day of April 1907

Secretary of Internal Affairs.