FORM No. 1.

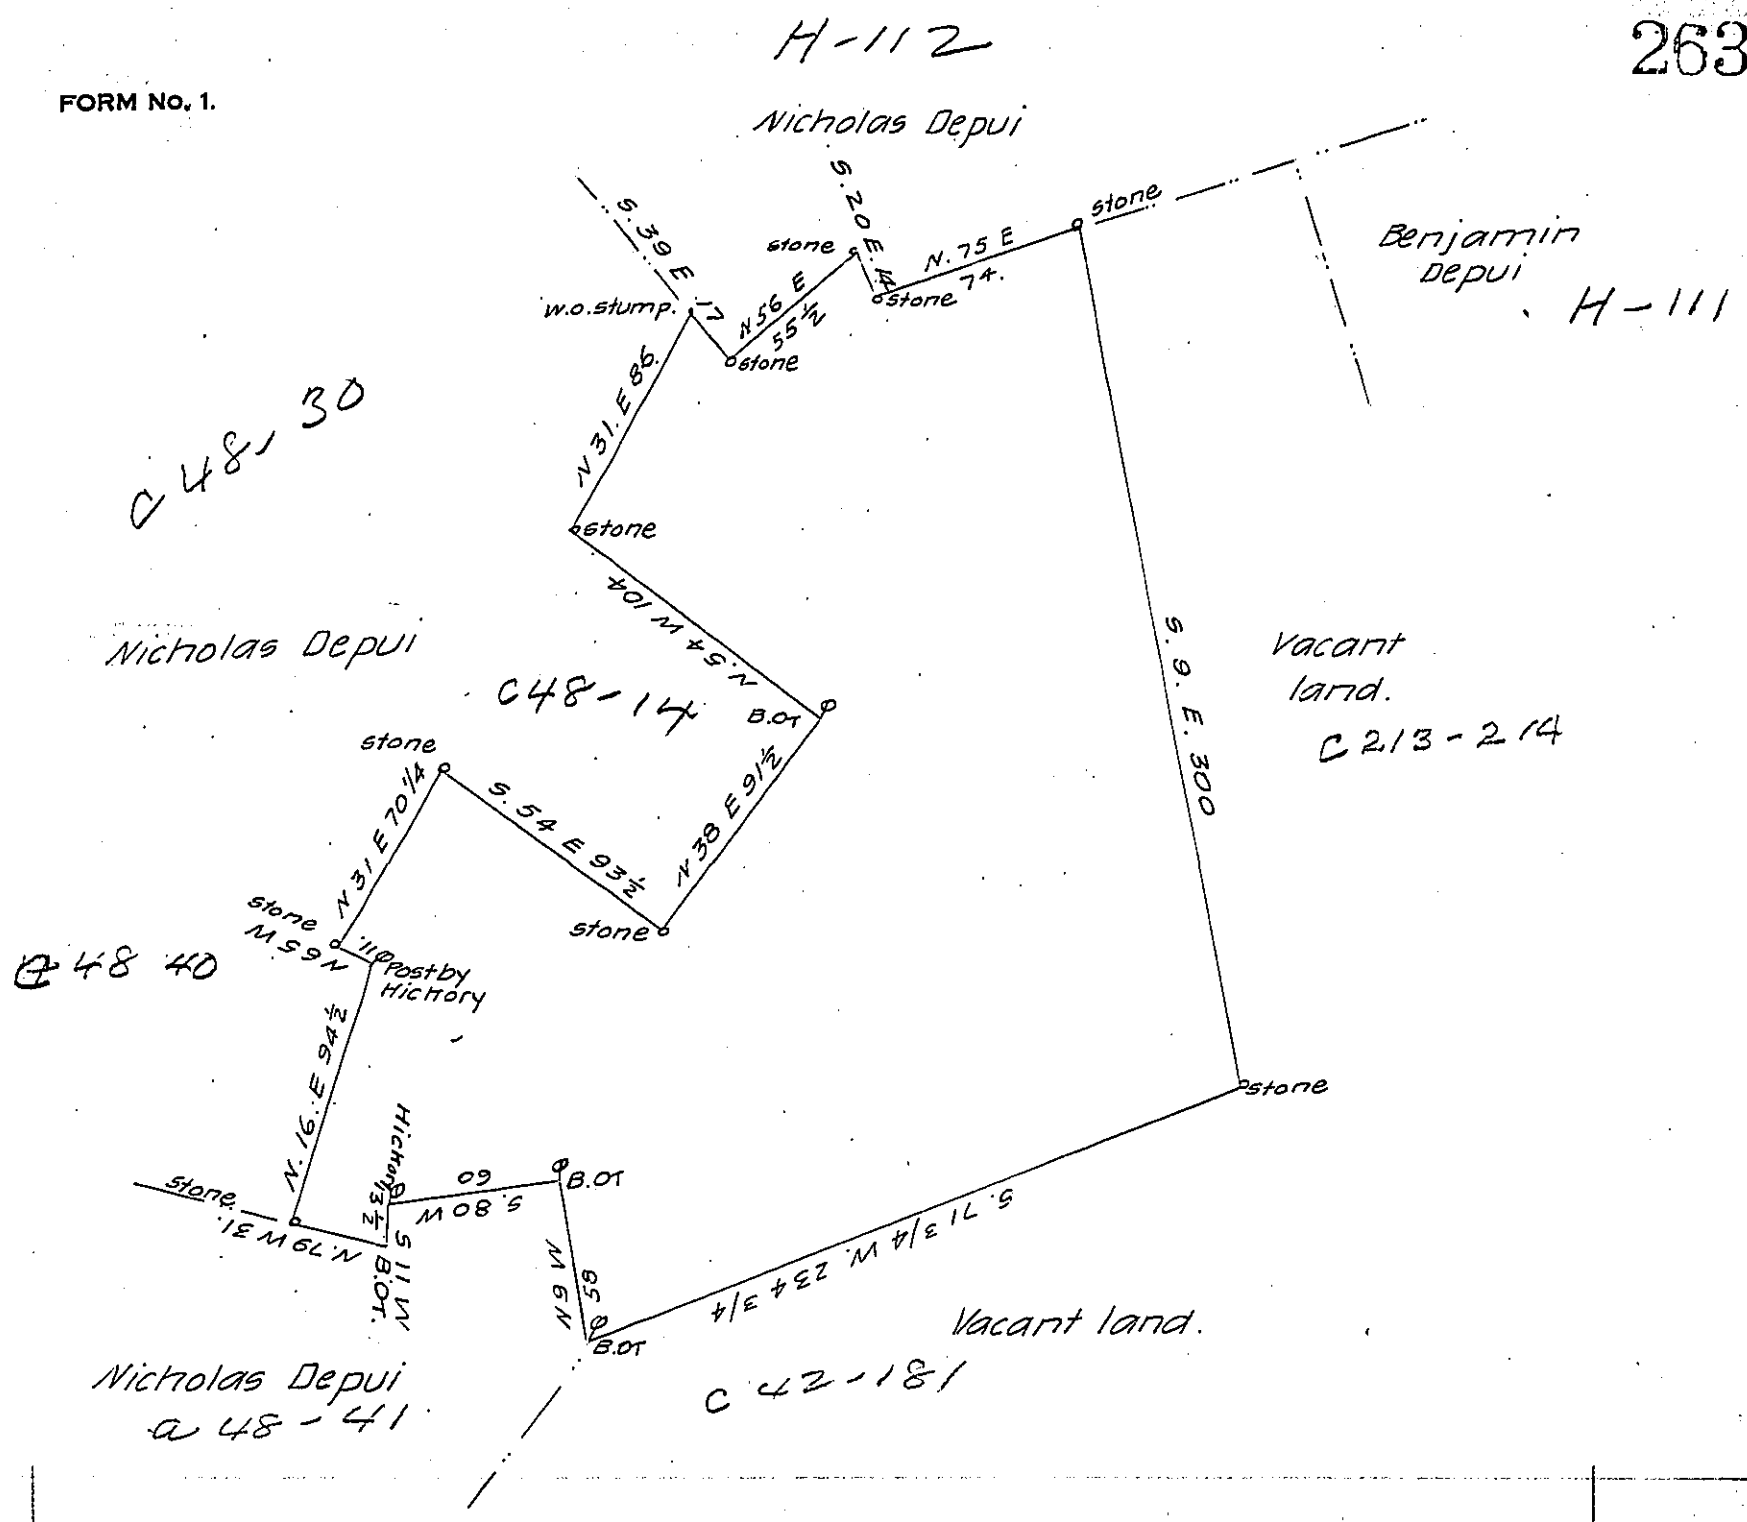

By Virtue of a Warrant dated the 6th March 1788 Surveyed the 10th March 1790 to Isaac Transer the above described tract of land situate in lower Smithfield Township Northampton County Containing three hundred and ninety eight acres one hundred perches and the allowance of Six P. Cent &Ca.

P. Geo. Palmer

The land mentioned in the Warrant was surveyed by James Scull to John Webb pursuant to an application dated the 18th Sept. 1765 & altho the land now surveyed contains more than the Warrant mentioned, I do think it will be the interest of the State to Patent it as it now stands it being clear of any other claim to the best of my knowledge & belief.

Daniel Brodhead Esqr.
Survey: General.

Geo. Palmer.

IN TESTIMONY that the above is a copy of the original remaining on file in the Department of Internal Affairs of Pennsylvania, made conformably to an Act of Assembly approved the 16th day of February 1833, I have hereunto set my hand and caused the Seal of said Department to be affixed at Harrisburg, this seventeenth *day of* April *1907*

Isaac B. Brown
Secretary of Internal Affairs.