FORM No 1.

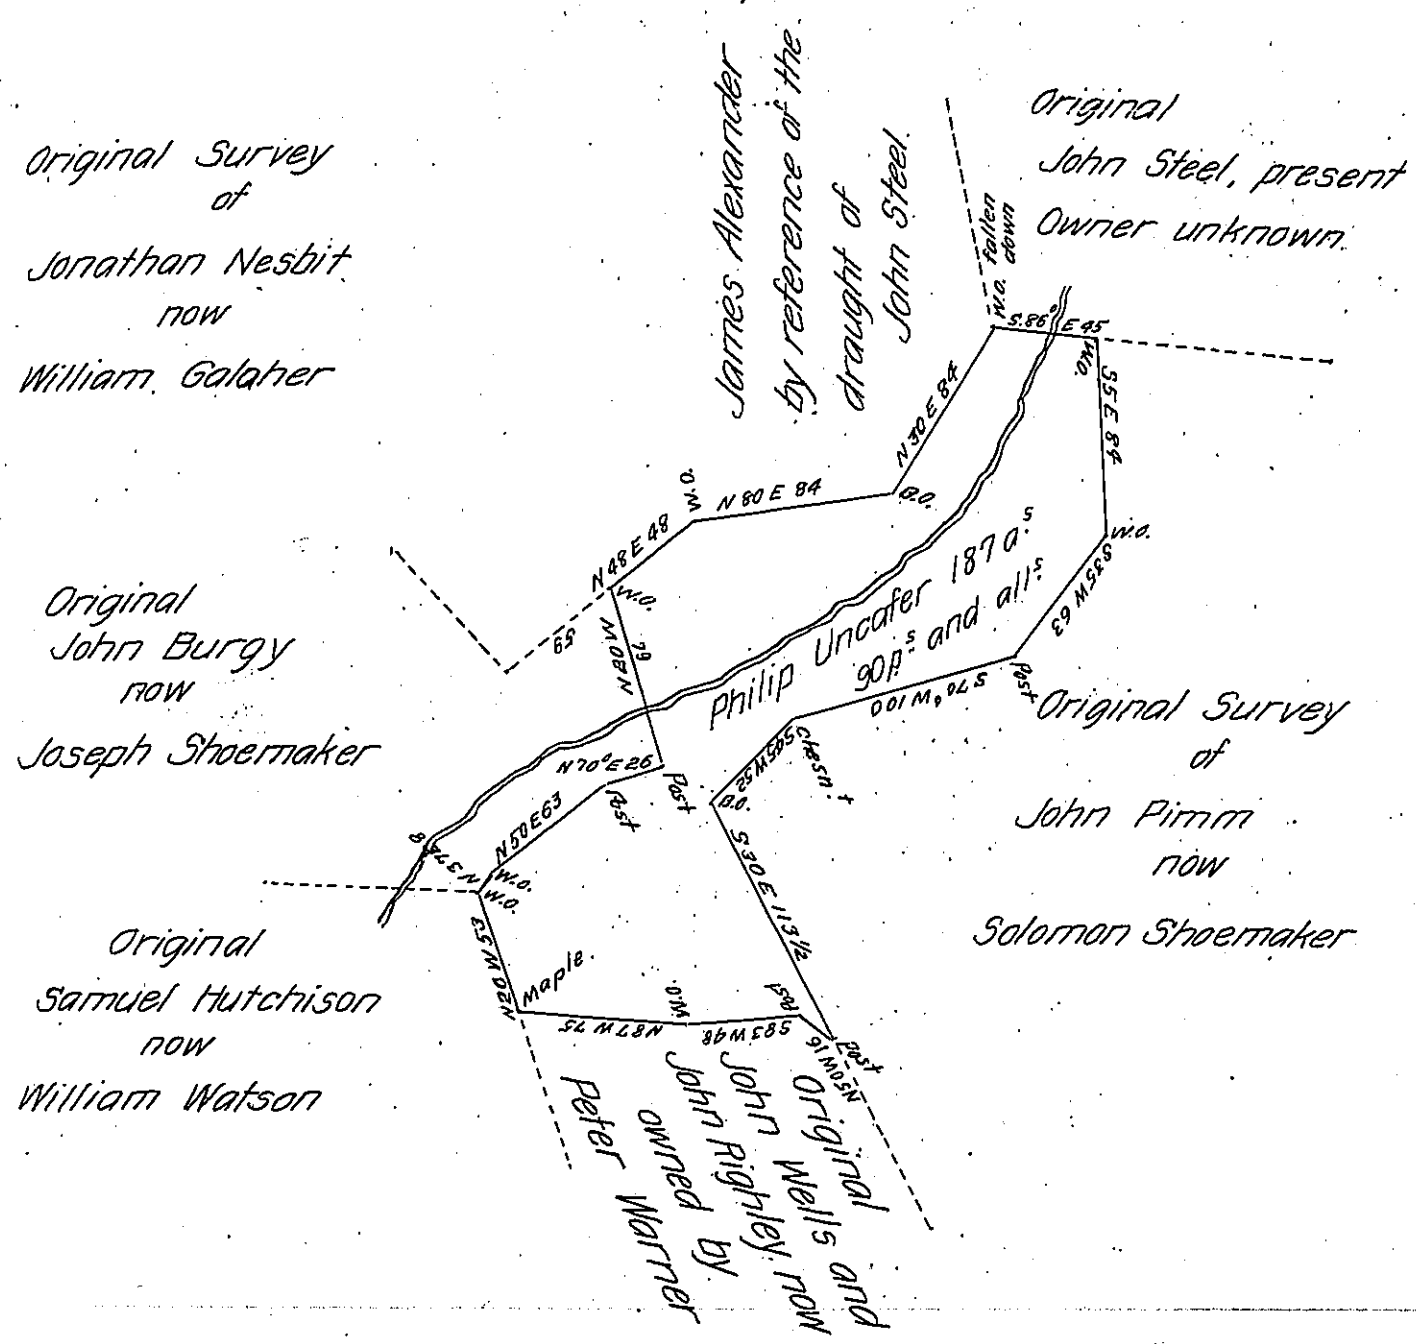

In pursuance of a Warrant granted to Philip Uncafer dated Jan.r 17th* AD 1831. Surveyed the above described tract of land on the 1st day of Ap.l 1831. containing one hundred and eighty seven acres, ninety perches and the allowance of six P.r C.t &c. situate in Alegheny township Armstrong county bounded by lands of Solomon Shoemaker, Peter Warner, William Watson, Joseph Shoemaker, William Galaher and the original Survey of John Steel.

Jacob Spangler Esquire
Surveyor Gen.l

Robert Richards
D.S.

* Say 15th January.

P.S. We have no draught of the survey of James Alexander in this office but the draught of John Steel refers to the same as bounding that survey on the west as above represented.

IN TESTIMONY that the above is a copy of the original remaining on file in the Department of Internal Affairs of Pennsylvania, made conformably to an Act of Assembly approved the 16th day of February, 1833, I have hereunto set my Hand and caused the Seal of said Department to be affixed at Harrisburg, this Eleventh day of April 1907

Isaac B. Brown
Secretary of Internal Affairs.