FORM No 1.

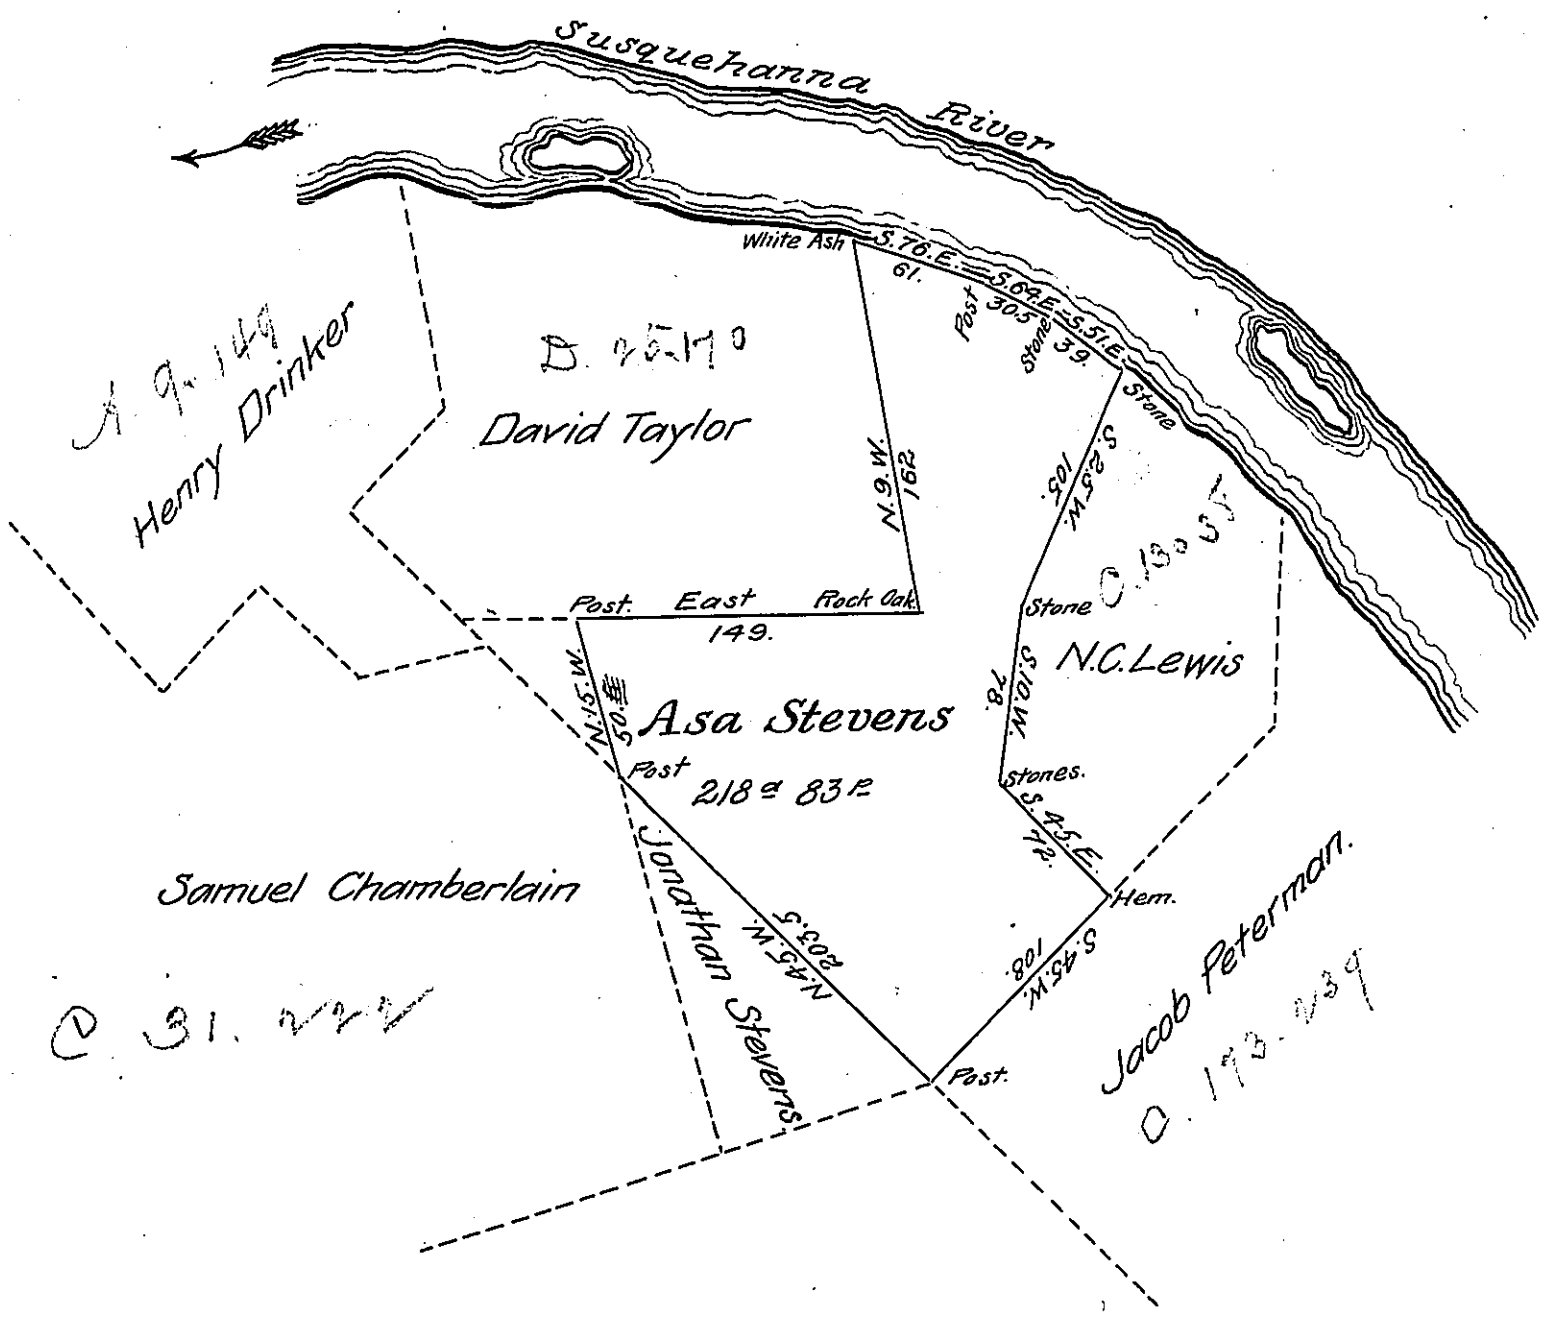

Draught of a tract of land situate on the South side of the North or Main branch of the Susquehanna River, adjoining lands Surveyed to Jonathan Stevens Jacob Peterman & others in Great Bend township Susquehanna County, Surveyed on the 16th day of May A.D. 1849 for Assa Stevens in pursuance of a Warrant dated the 6th day of December A.D. 1793. Containing Two Hundred and eighteen acres and eighty three perches with allowance of six per Cent for roads &c.

O.S. Beebe
Dept Surveyor

To John Laporte Esq.
Surveyor General

IN TESTIMONY that the above is a copy of the original remaining on file in the Department of Internal Affairs of Pennsylvania, made conformably to an Act of Assembly approved the 16th day of February, 1833, I have hereunto set my Hand and caused the Seal of said Department to be affixed at Harrisburg, this twenty fifth day of March 1907.

Isaac B. Brown
Secretary of Internal Affairs.