FORM NO. 1.

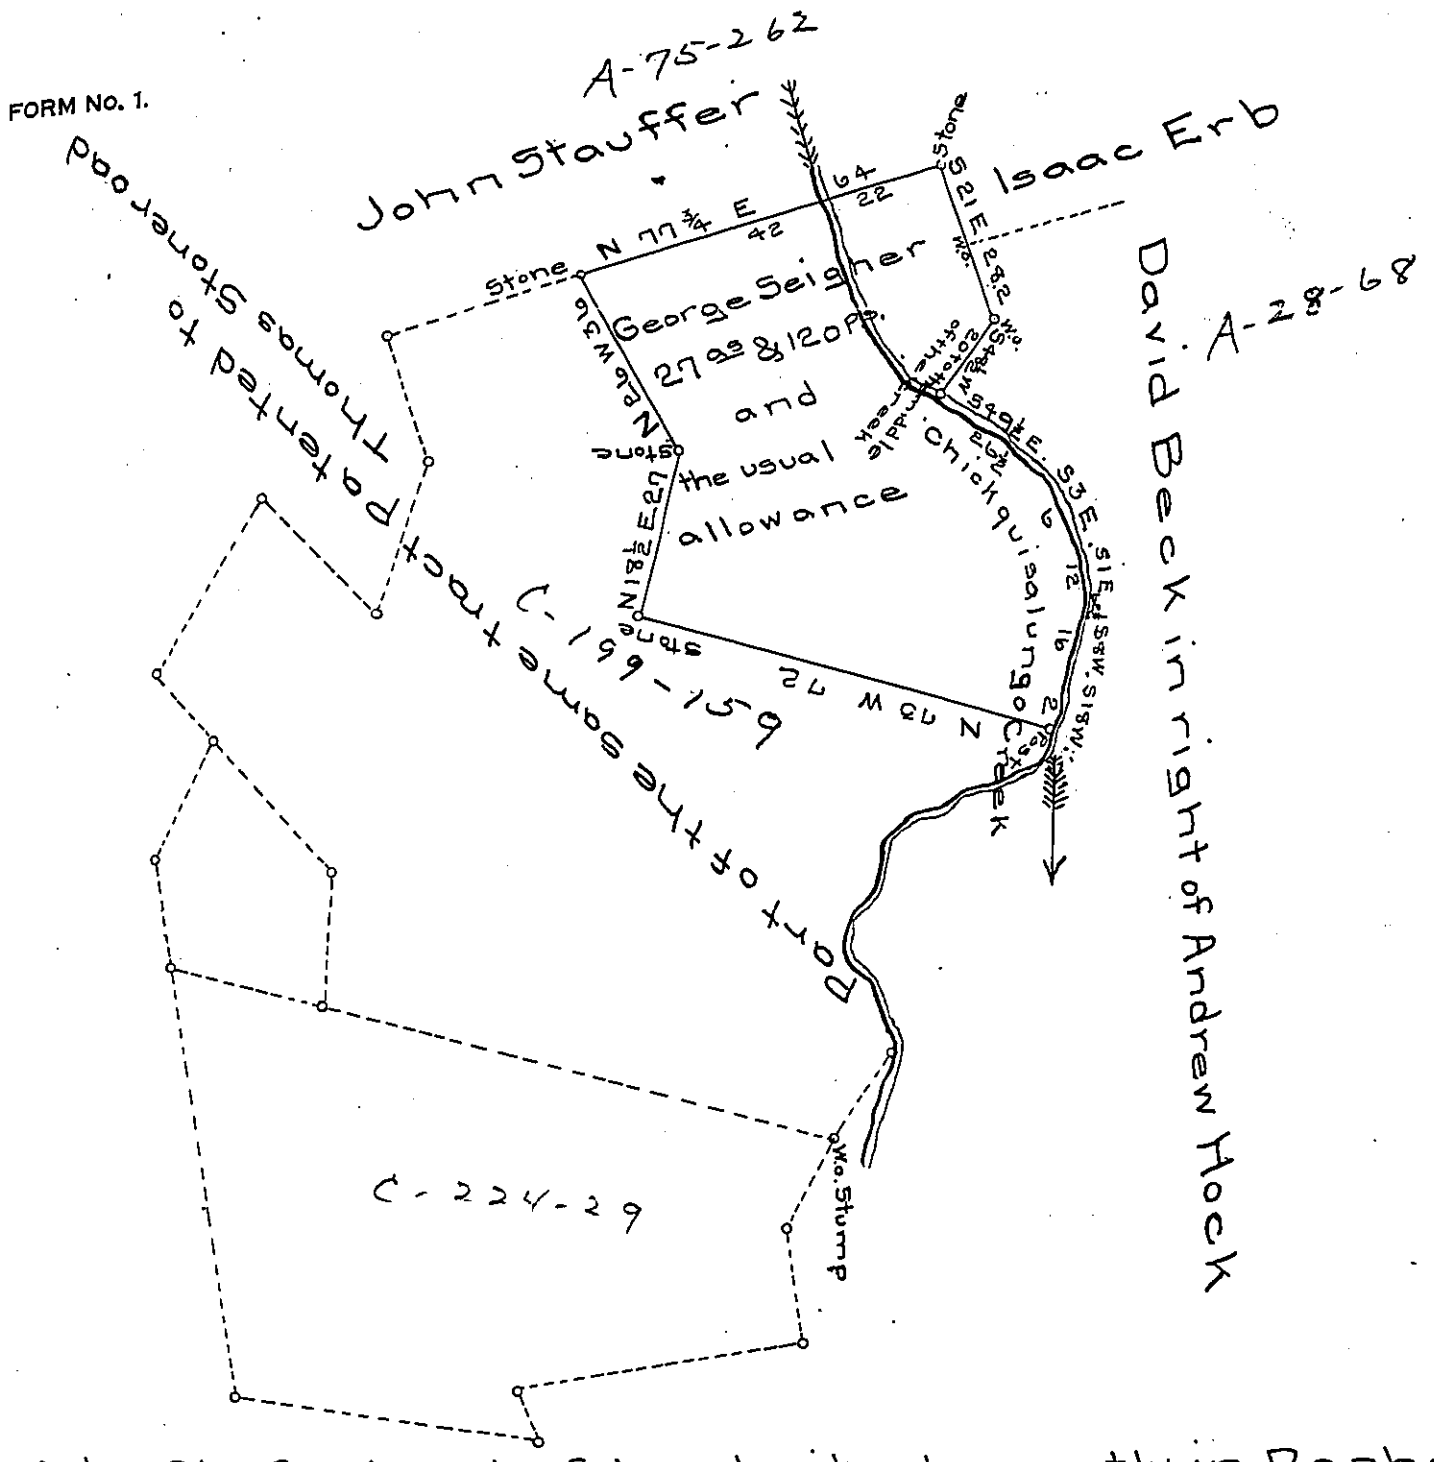

A draft of a tract of land situate partly in Rapho and partly in Warwick townships Lancaster County containing twenty seven acres and three quarters and the usual allowance of six pr cent for roads part of 113½ as and the allowance. By warrant dated the 31st of May 1750 granted to George Seigher. Surveyed the above tract of land the 15th of May 1839 for John Stauffer

by Jacob Hibshman D.S.

To Jacob Salada Esqr
Surveyor General

IN TESTIMONY that the above is a copy of the original remaining on file in the Department of Internal Affairs of Pennsylvania, made comformably to an Act of Assembly approved the 16th day of February 1833, I have hereunto set my hand and caused the Seal of said Department to be affixed at Harrisburg, this eighth *day of* January *1907.*

Isaac D. Jones

Secretary of Internal Affairs.