FORM NO. 1.

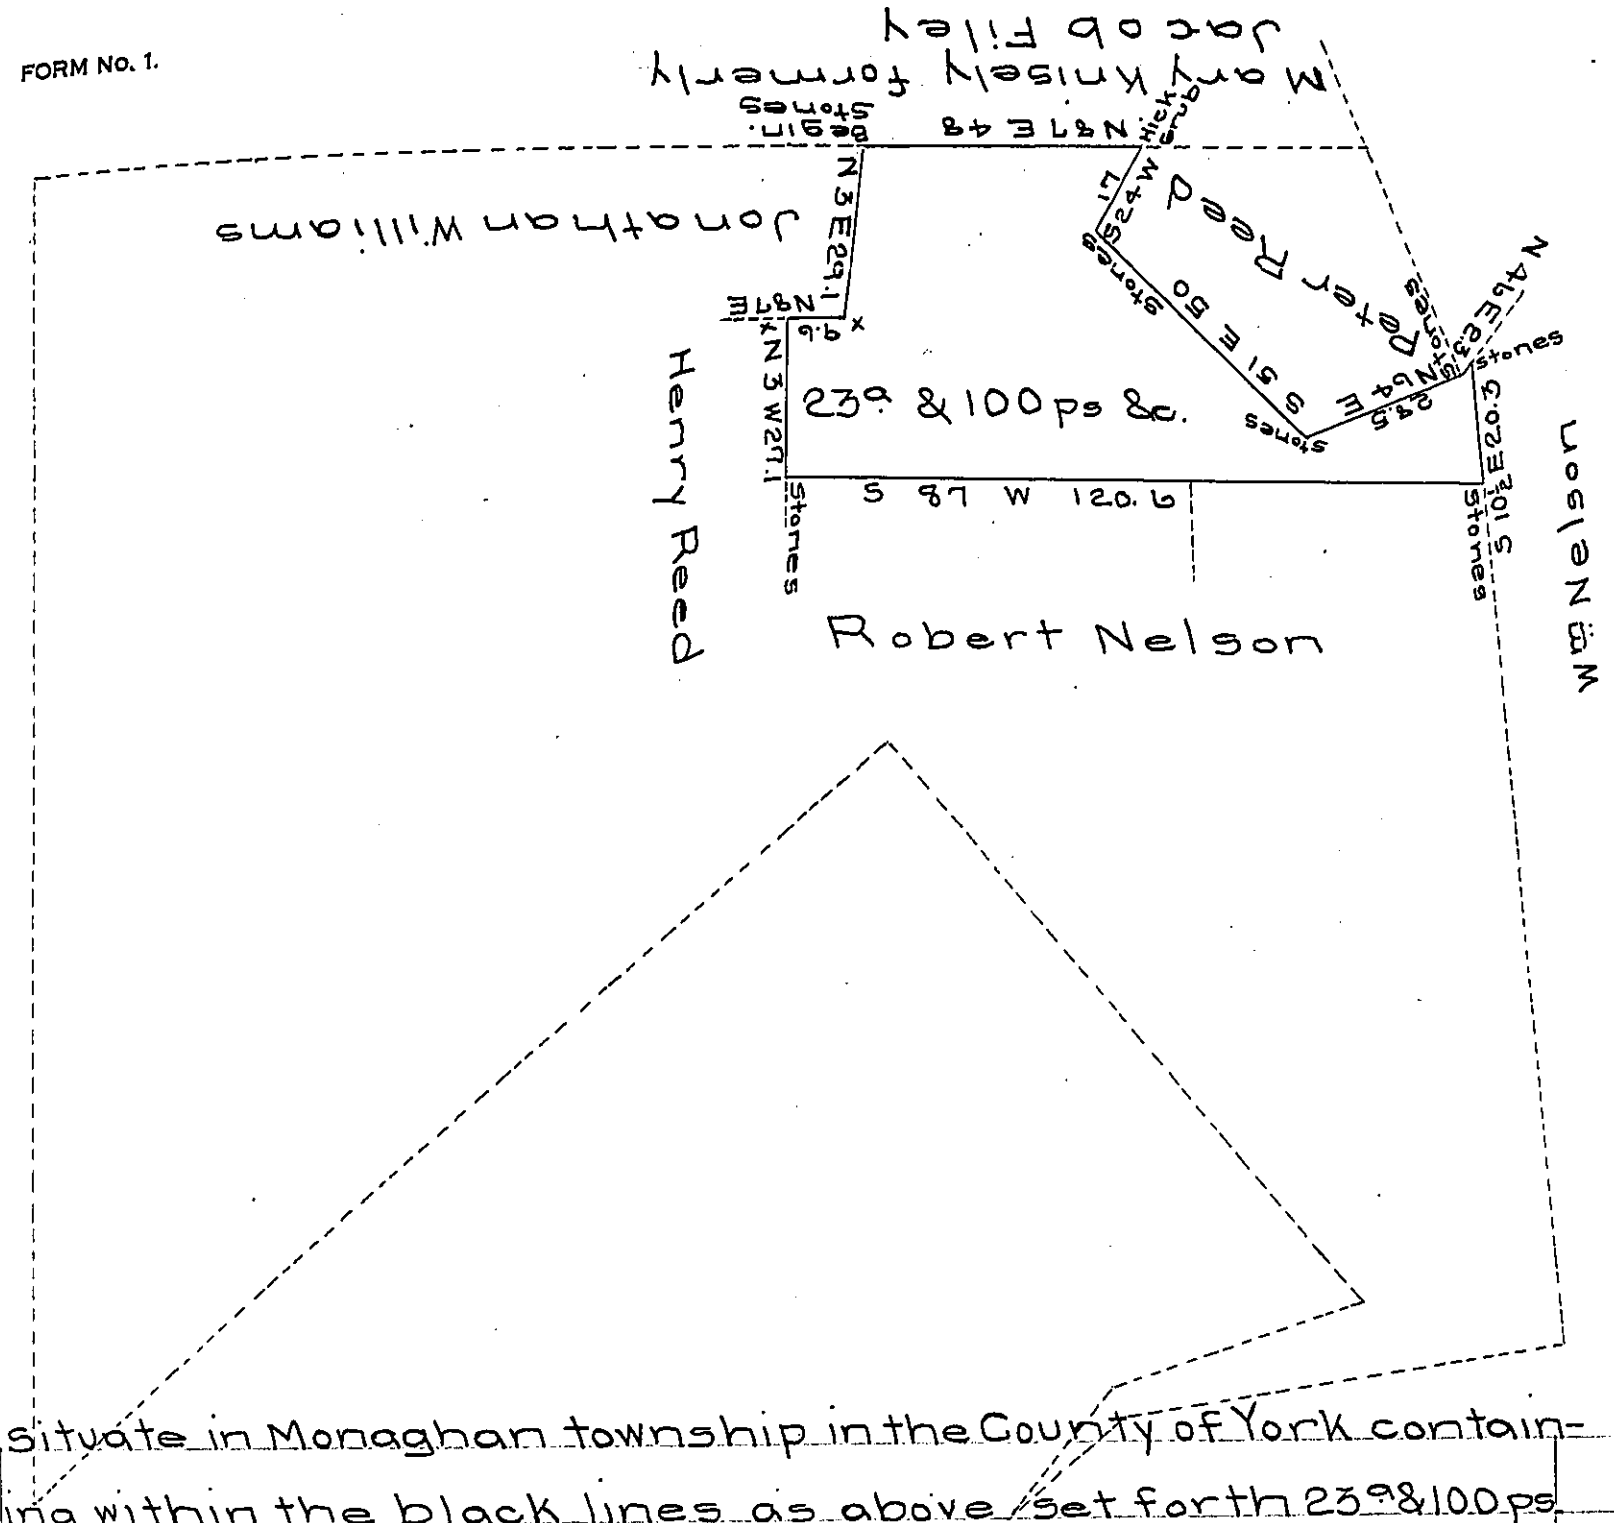

Situate in Monaghan township in the County of York containing within the black lines as above set forth 239a&100ps and allowance being part of a larger tract of 247a&39 ps. and allowance, which was originally surveyed by George Stevenson late D.S. on the 10th day of October 1751 in pursuance of a warrant for 200as granted to Alexander Stuart dated the 9th day of June 1750. Resurveyed and divided off from the said larger tract by Edward Ohail for Jacob Spangler Esq D.S. May 7th 1811 at the request of the owner Martin Brandt-and now at the request of the Heirs of said Martin Brandt (now decd) I have examined said survey and finding it correct return it for confirmation July 9th 1839.

Jacob Sallade Esqr. James Ohail D.S.
Surveyor General.

IN TESTIMONY that the above is a copy of the original remaining on file in the Department of Internal Affairs of Pennsylvania, made comformably to an Act of Assembly approved the 16th day of February 1833, I have hereunto set my hand and caused the Seal of said Department to be affixed at Harrisburg, this eighth *day of* January *1907.*

Jacob Thomas

Secretary of Internal Affairs.