FORM No. 1.

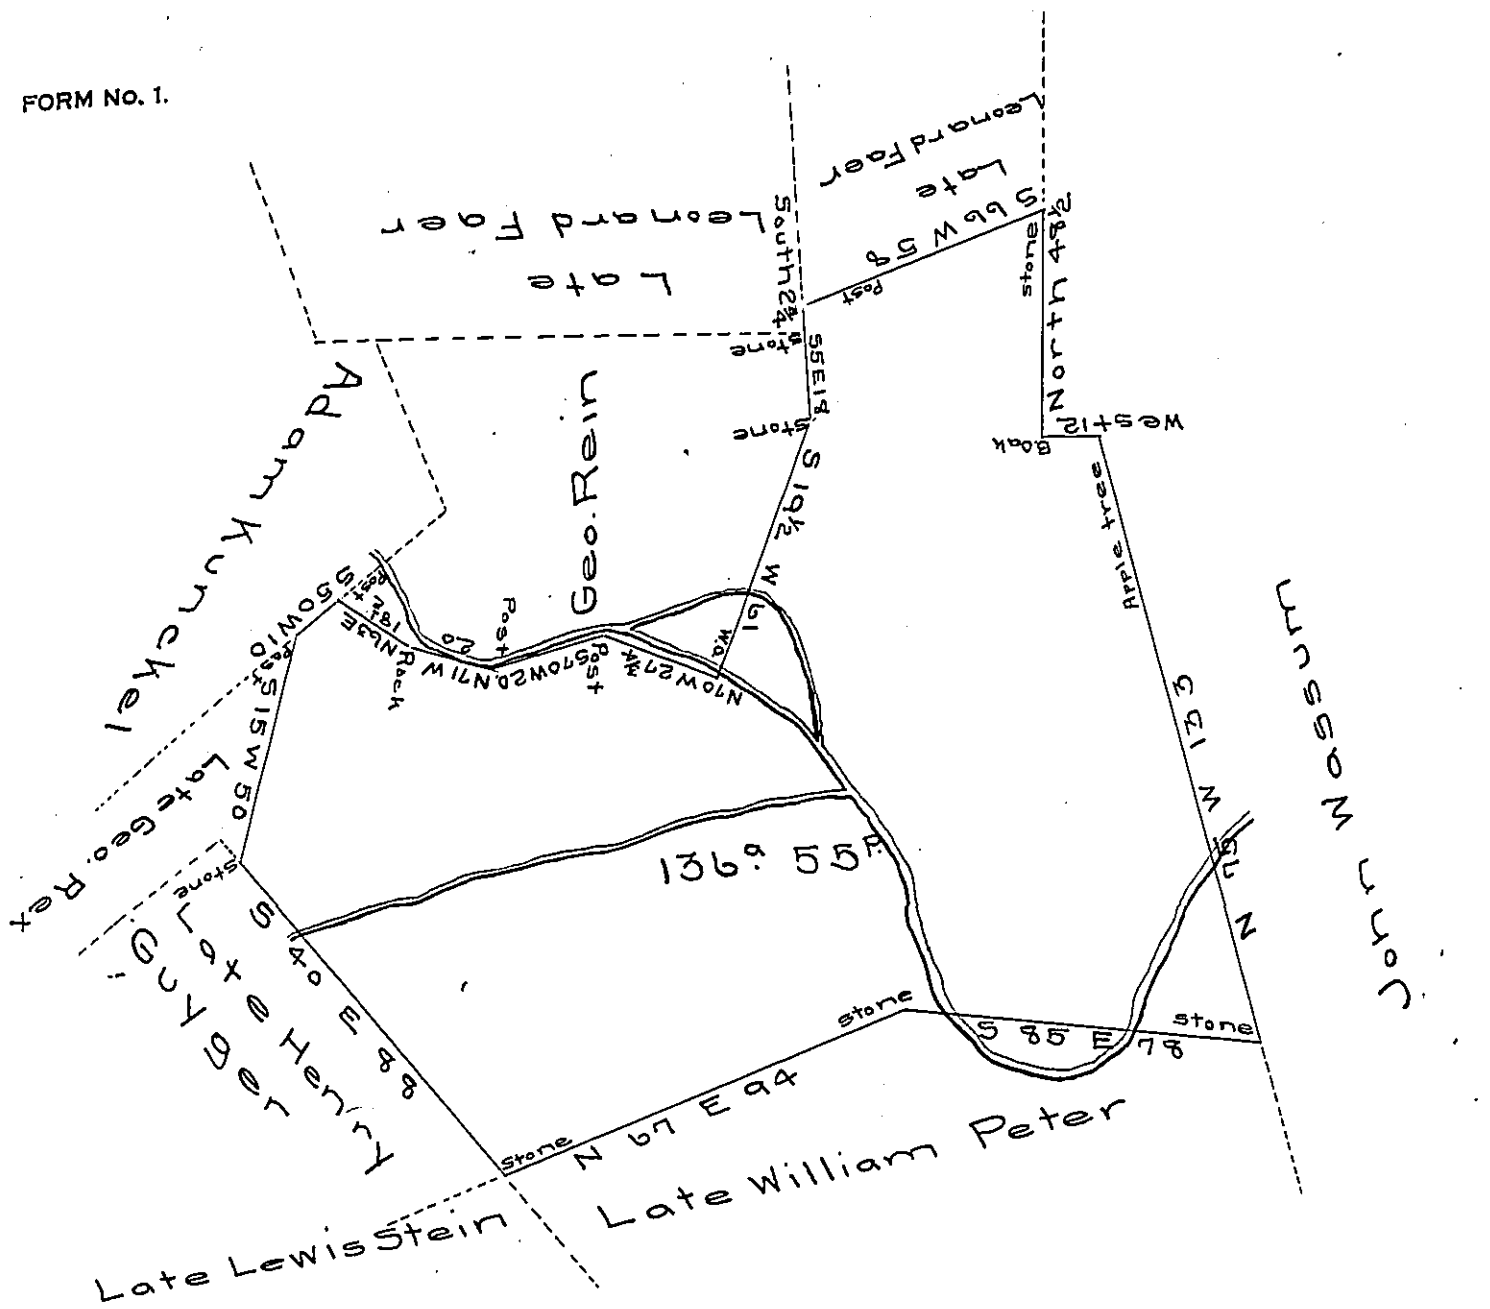

Draught of a tract of land situated in Heidelberg township Lehigh county containing one hundred and thirty six acres and fifty-five perches and allowance of six per cent &c. being part of a larger tract originally surveyed to John Sensingher by warrant Sept 20th 1748. and the above is now returned for John Rex — taken from a draft of Peter Rhoads Esqr late Deputy Surveyor

per John Sherer D.S.

To Jacob Sallade Esqr

S.G.

IN TESTIMONY that the above is a copy of the original remaining on file in the Department of Internal Affairs of Pennsylvania, made comformably to an Act of Assembly approved the 16th day of February 1833, I have hereunto set my hand and caused the Seal of said Department to be affixed at Harrisburg, this twentieth *day of* February *1907.*

Isaac B. Brown

Secretary of Internal Affairs.