FORM NO. 1.

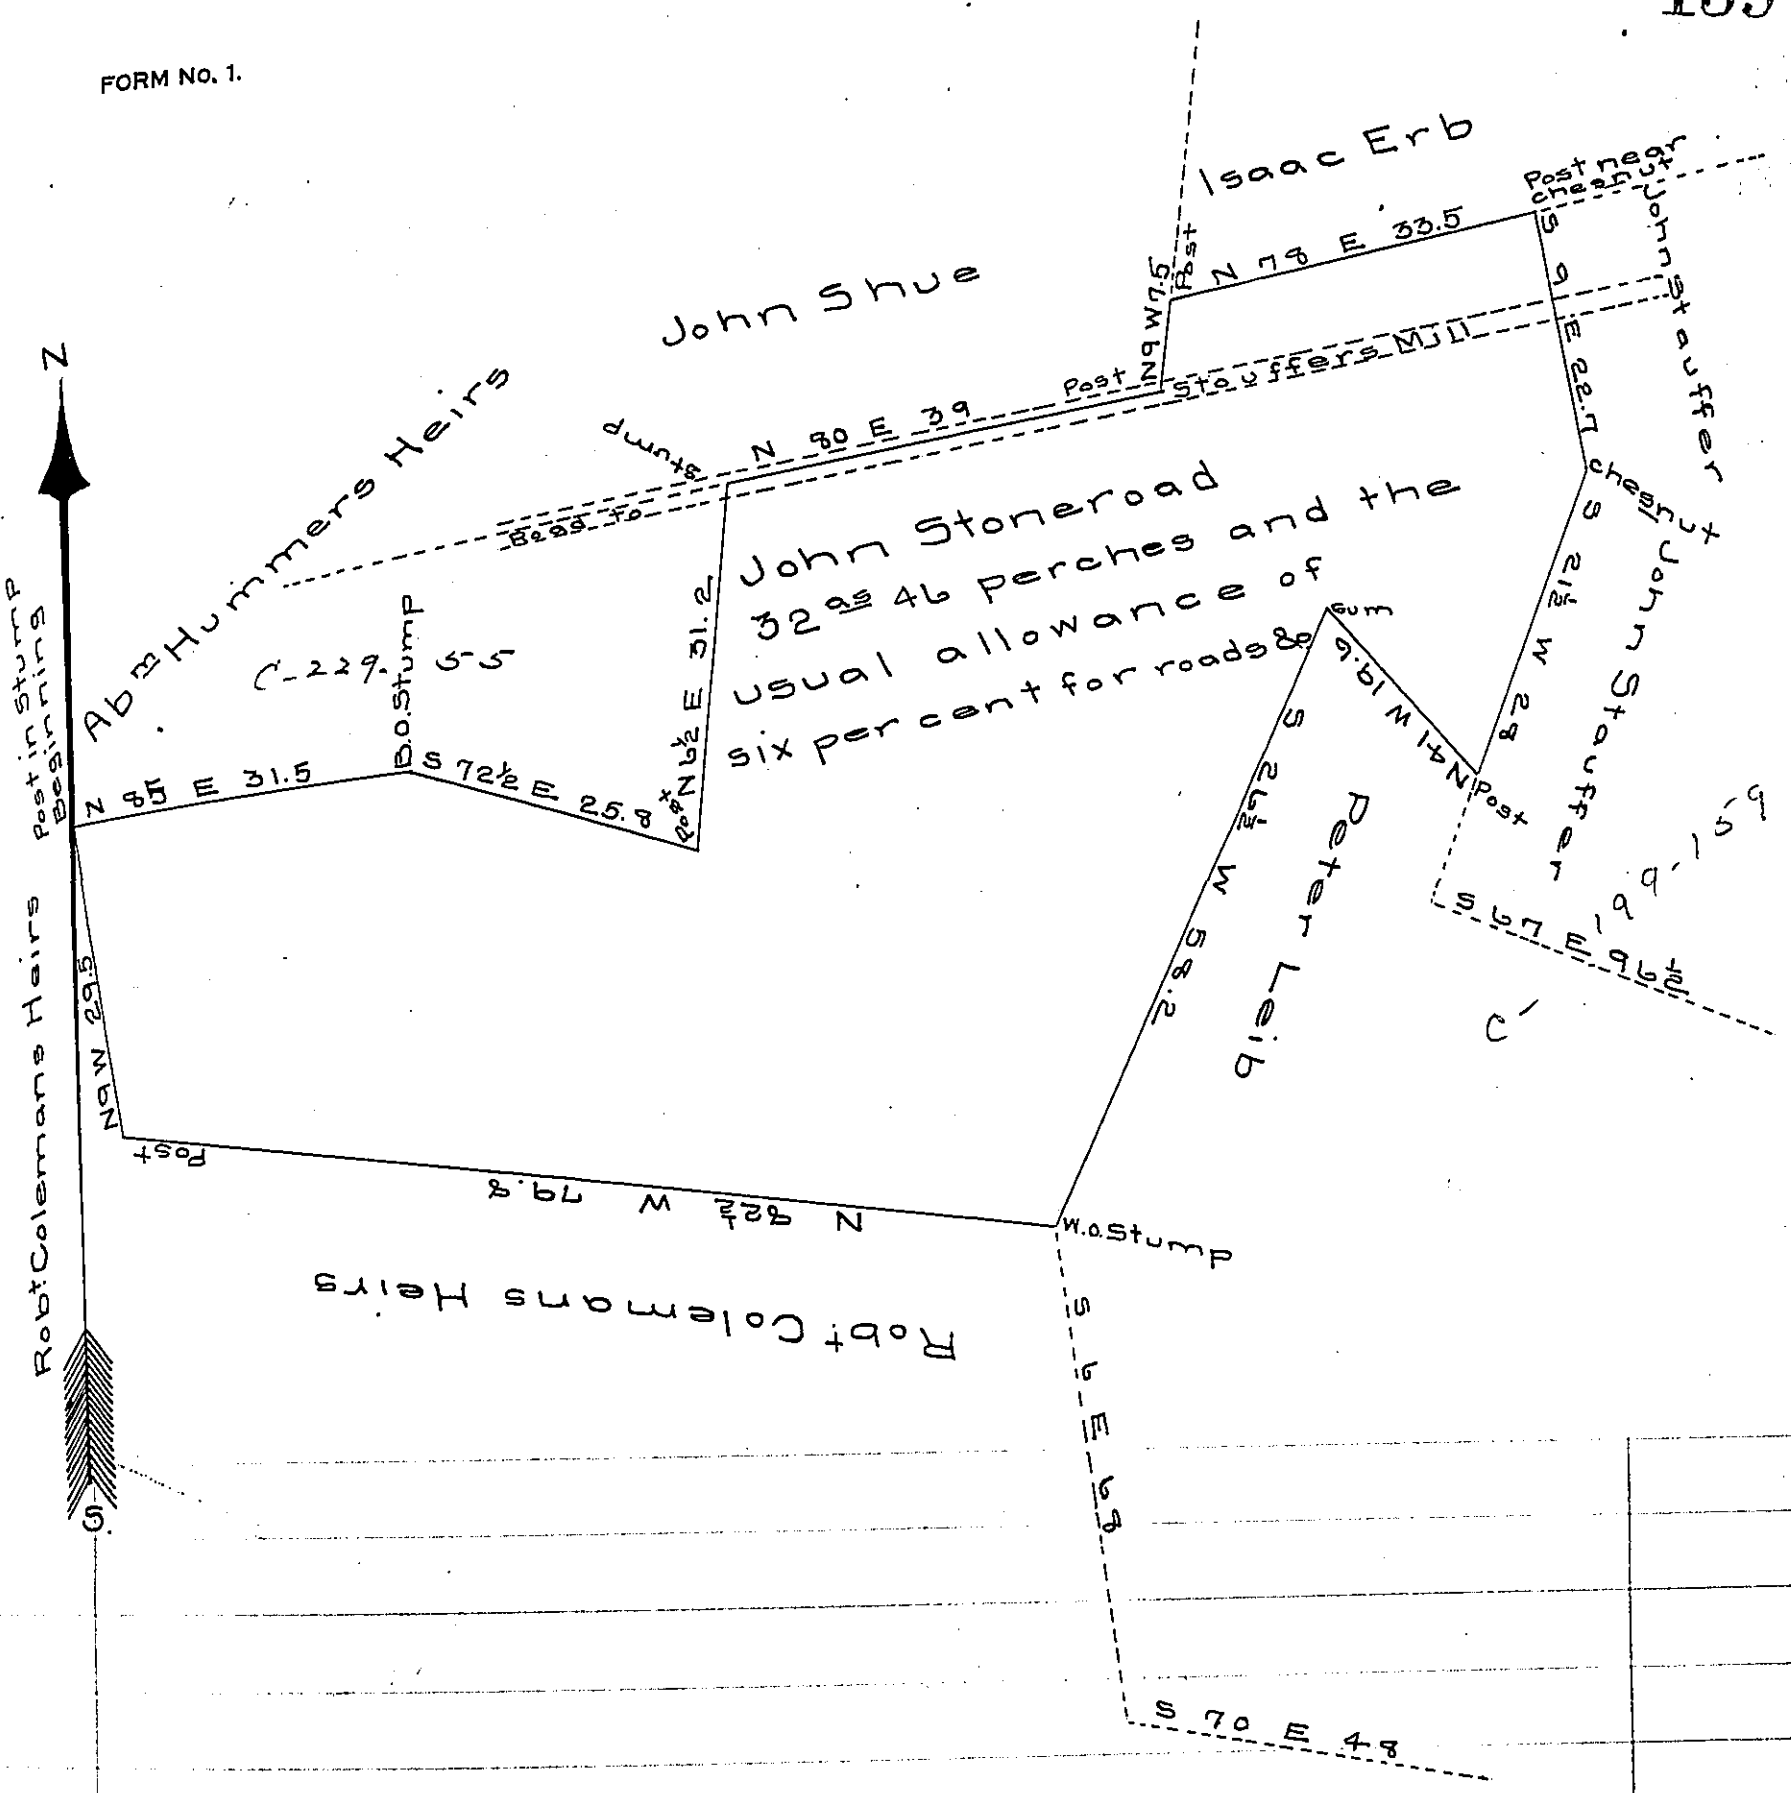

A draught of a tract of land situate in Rapho township Lancaster County containing thirty two acres & fourty six perches surveyed the 29th day of April A.D. 1841 part of a larger tract of land, by warrent dated the 31th day of May A.D. 1750 granted to George #Zeigher (#Seigher)

Per Jacob Redsecker D.S.

of the Borough of Elizabethtown

To Jacob Sollade Esqr
Surveyor General

IN TESTIMONY that the above is a copy of the original remaining on file in the Department of Internal Affairs of Pennsylvania, made comformably to an Act of Assembly approved the 16th day of February 1833, I have hereunto set my hand and caused the Seal of said Department to be affixed at Harrisburg, this twentieth *day of* February *1907.*

Isaac D Jones

Secretary of Internal Affairs.