FORM No. 1.

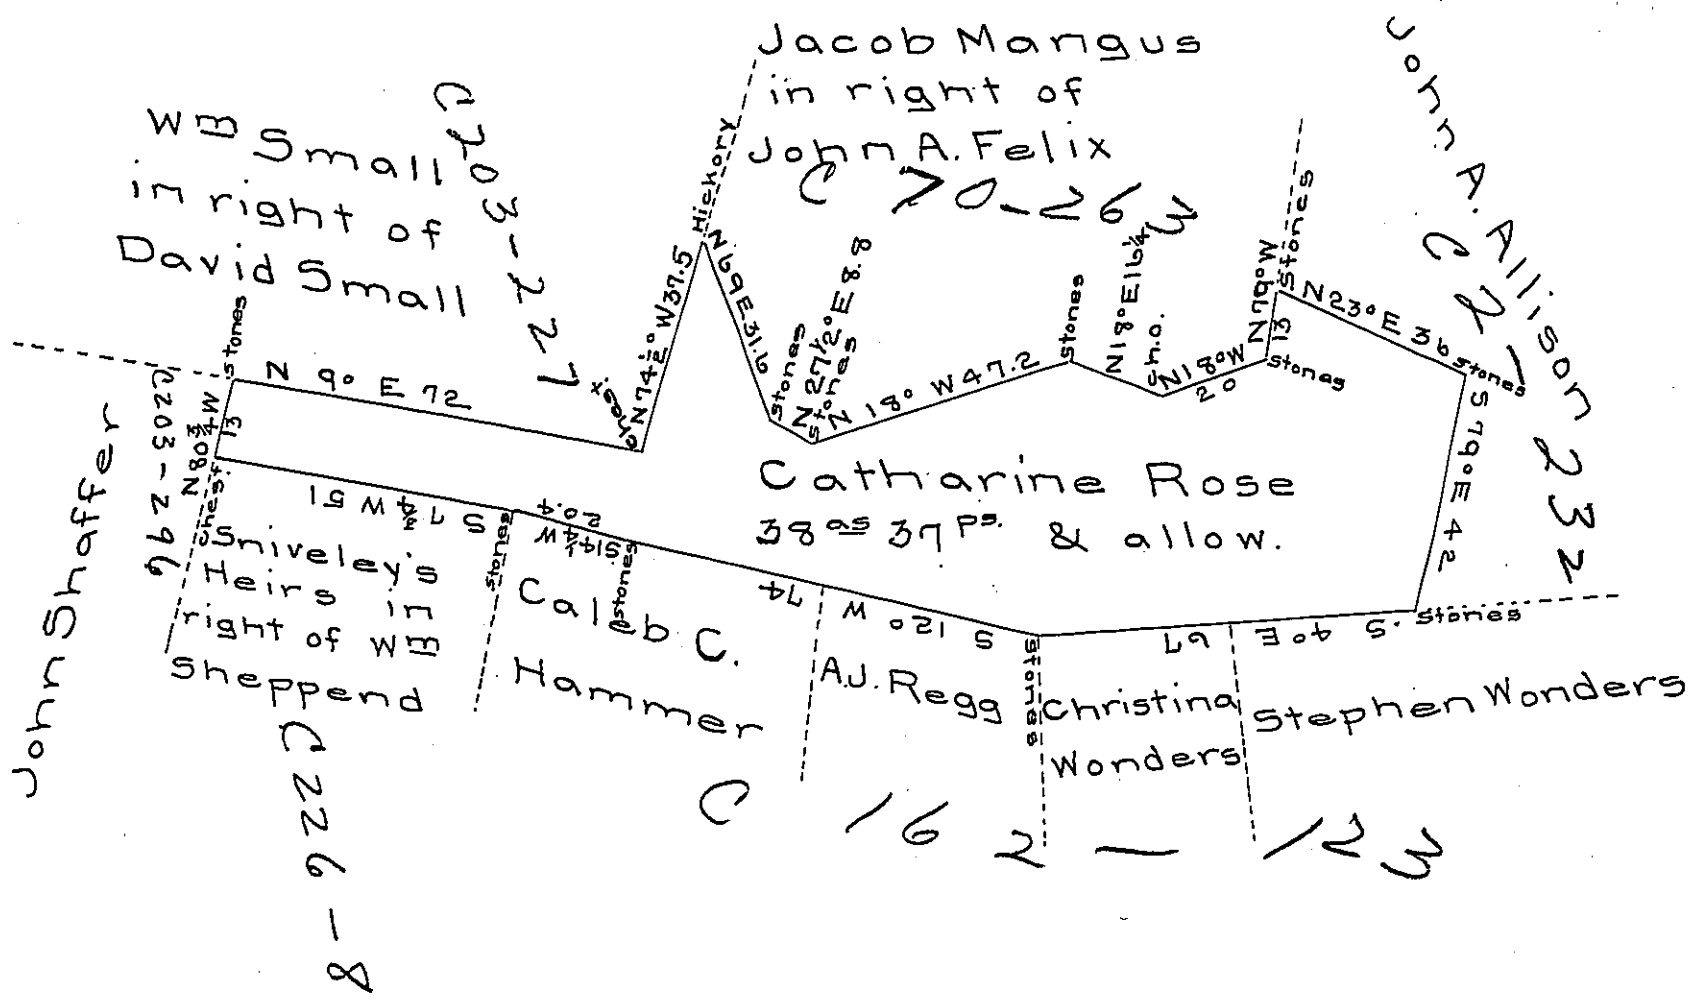

A draft of a tract of land situated on the Eastern slope of the Allegheny Mountains in the township of Napier, County of Bedford & State of Pennsylvania containing 38 acres 37 perches and allowance of six per cent for roads & surveyed the 8th day of March 1878 by Hiram Blackburn, in pursuance of a warrant granted to Catharine Rose dated the 28" day of Feby A.D. 1878. Examined and approved the 19" day of April 1878.

Walter F. Moore C.S.

To Wm McCandless
Secretary of Internal Affairs

IN TESTIMONY that the above is a copy of the original remaining on file in the Department of Internal Affairs of Pennsylvania, made conformably to an Act of Assembly approved the 16th day of February, 1833, I have hereunto set my Hand and caused the Seal of said Department to be affixed at Harrisburg, this eighteenth *day of* December *1906.*

Secretary of Internal Affairs.