FORM No. 1.

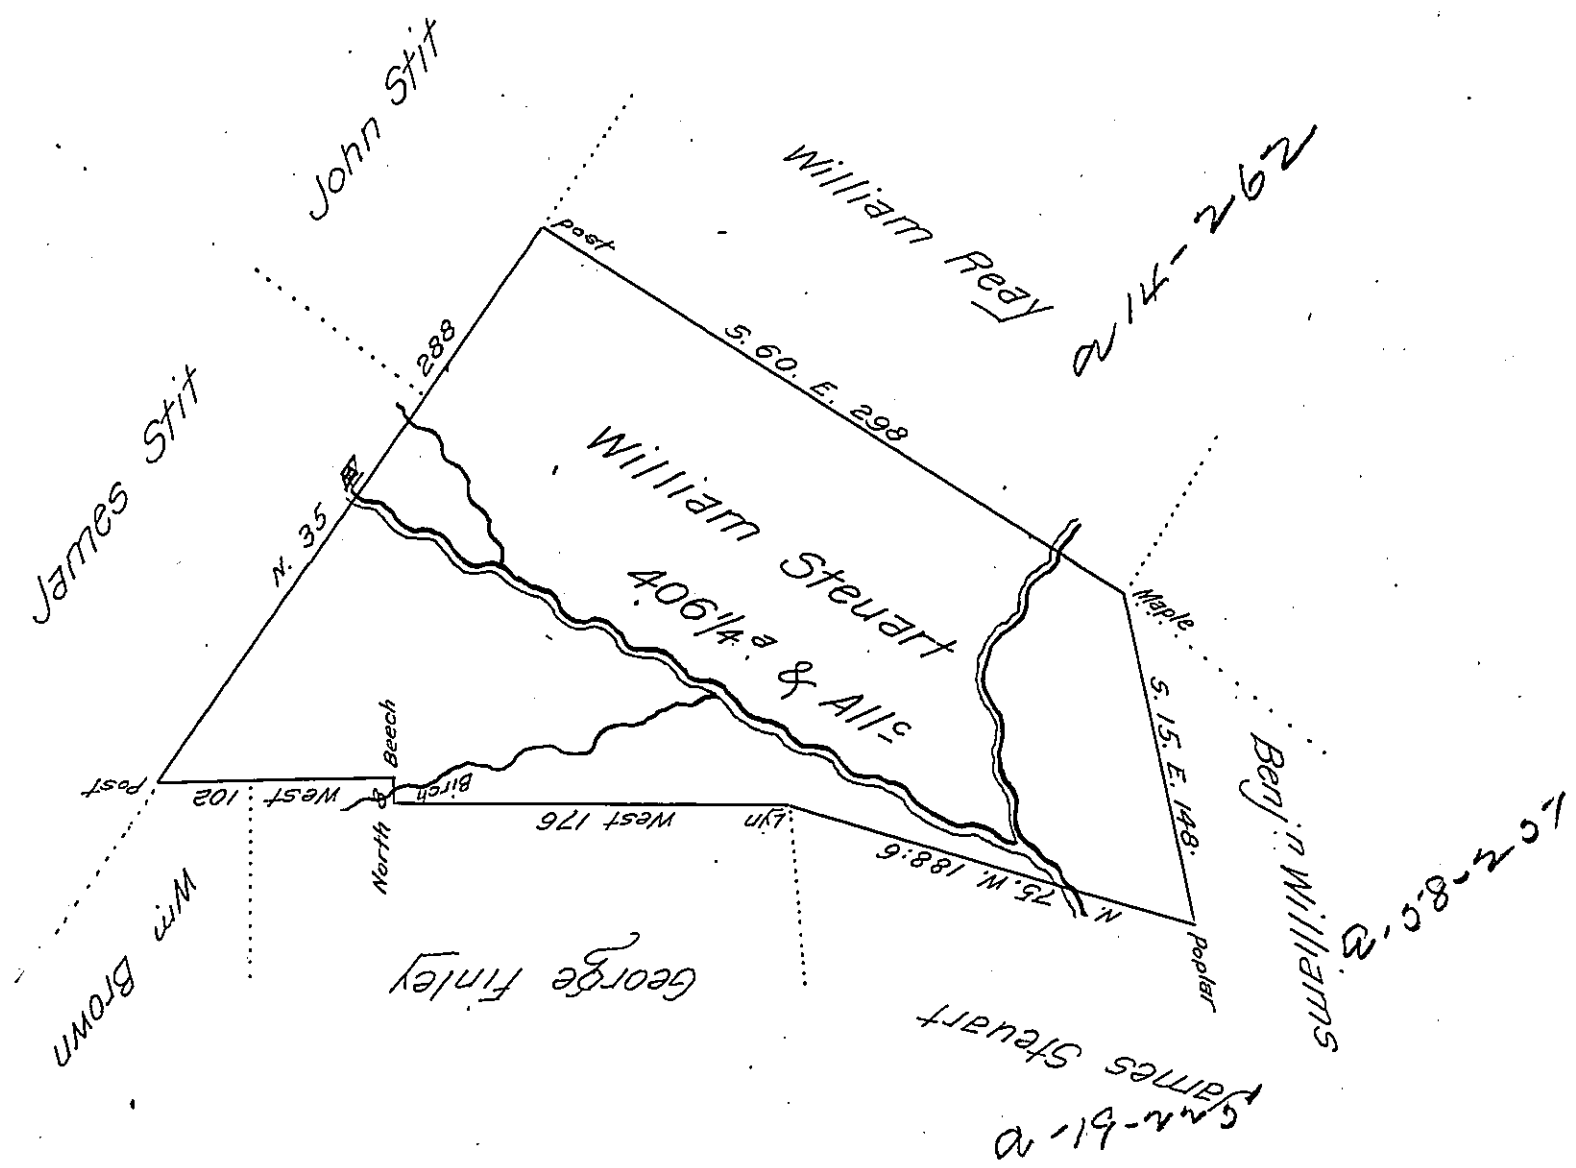

Situated on Laurel Run a Branch of Conemaugh in the County of Bedford Containing four hundred and six & 1/4 Acres with the allowance of six pr Cent for Roads &c Surveyed for William Steuart the 18th Day of October 1794 — on Warrant Dated March 7th 1794 —

To Daniel Brodhead Esqr S.G. George Woods Jr D.S.

Certefied 20th April 1804

Pr

John M Clean Deputy

To Samuel Cochran, Esquire
Surveyor General

IN TESTIMONY that the above is a copy of the original remaining on file in the Department of Internal Affairs of Pennsylvania, made comformably to an Act of Assembly approved the 16th day of February 1833, I have hereunto set my hand and caused the Seal of said Department to be affixed at Harrisburg, this eighteenth *day of* January *1907.*

Isaac B. Brown
Secretary of Internal Affairs.