FORM No. I.

88

Land claimed by

Tho's Smith & Comp.

A-17-42

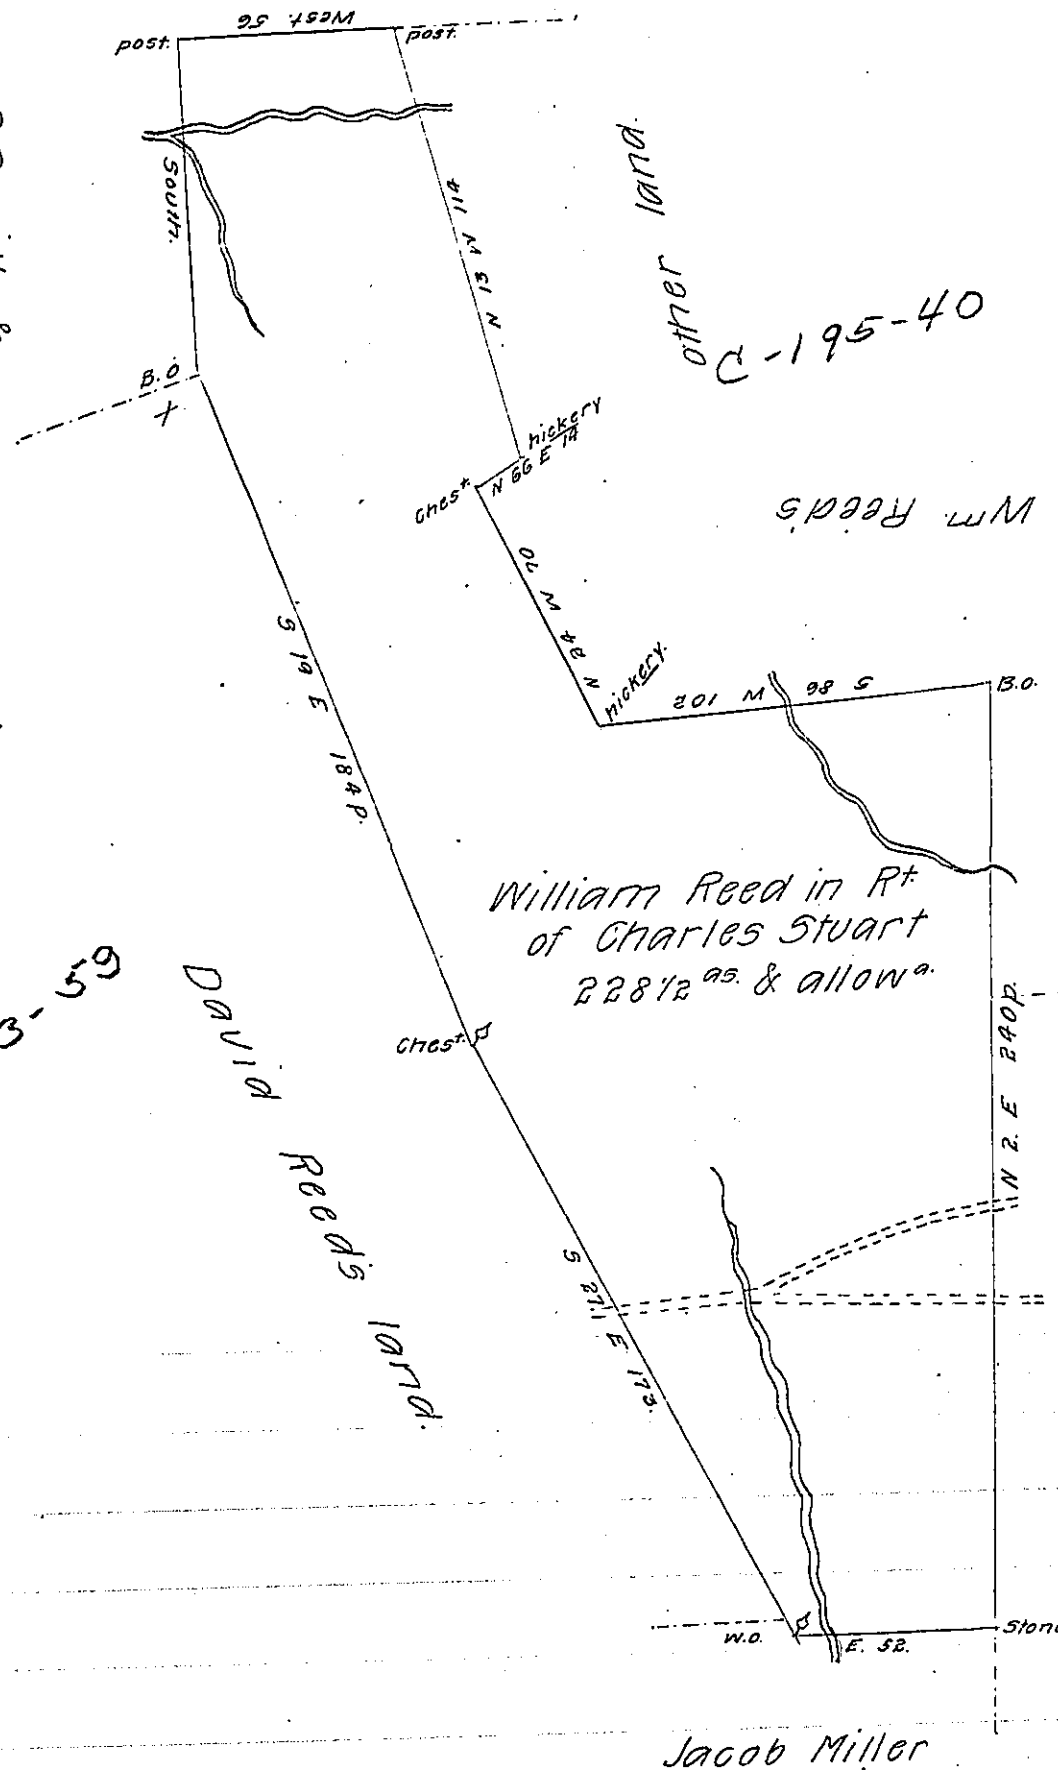

Pursuant to a warrant granted to Charles Stuart dated February 4th 1743/4. Surveyed 6 mo th. 22nd. 1768 for the above named Wm Reed in right of the above named Charles Stuart The above described tract of land situate in Martix township in Lancaster County.

Benja. Parvin

Note. The above is said to have been long since survey'd by order of Thos. Cookson. B. P.

IN TESTIMONY that the above is a copy of the original remaining on file in the Department of Internal Affairs of Pennsylvania, made conformably to an Act of Assembly approved the 16th day of February, 1833, I have hereunto set my Hand and caused the Seal of said Department to be affixed at Harrisburg, this tenth day of March 1907.

Isaac B. Brown

Secretary of Internal Affairs.