FORM No 1.

269 71

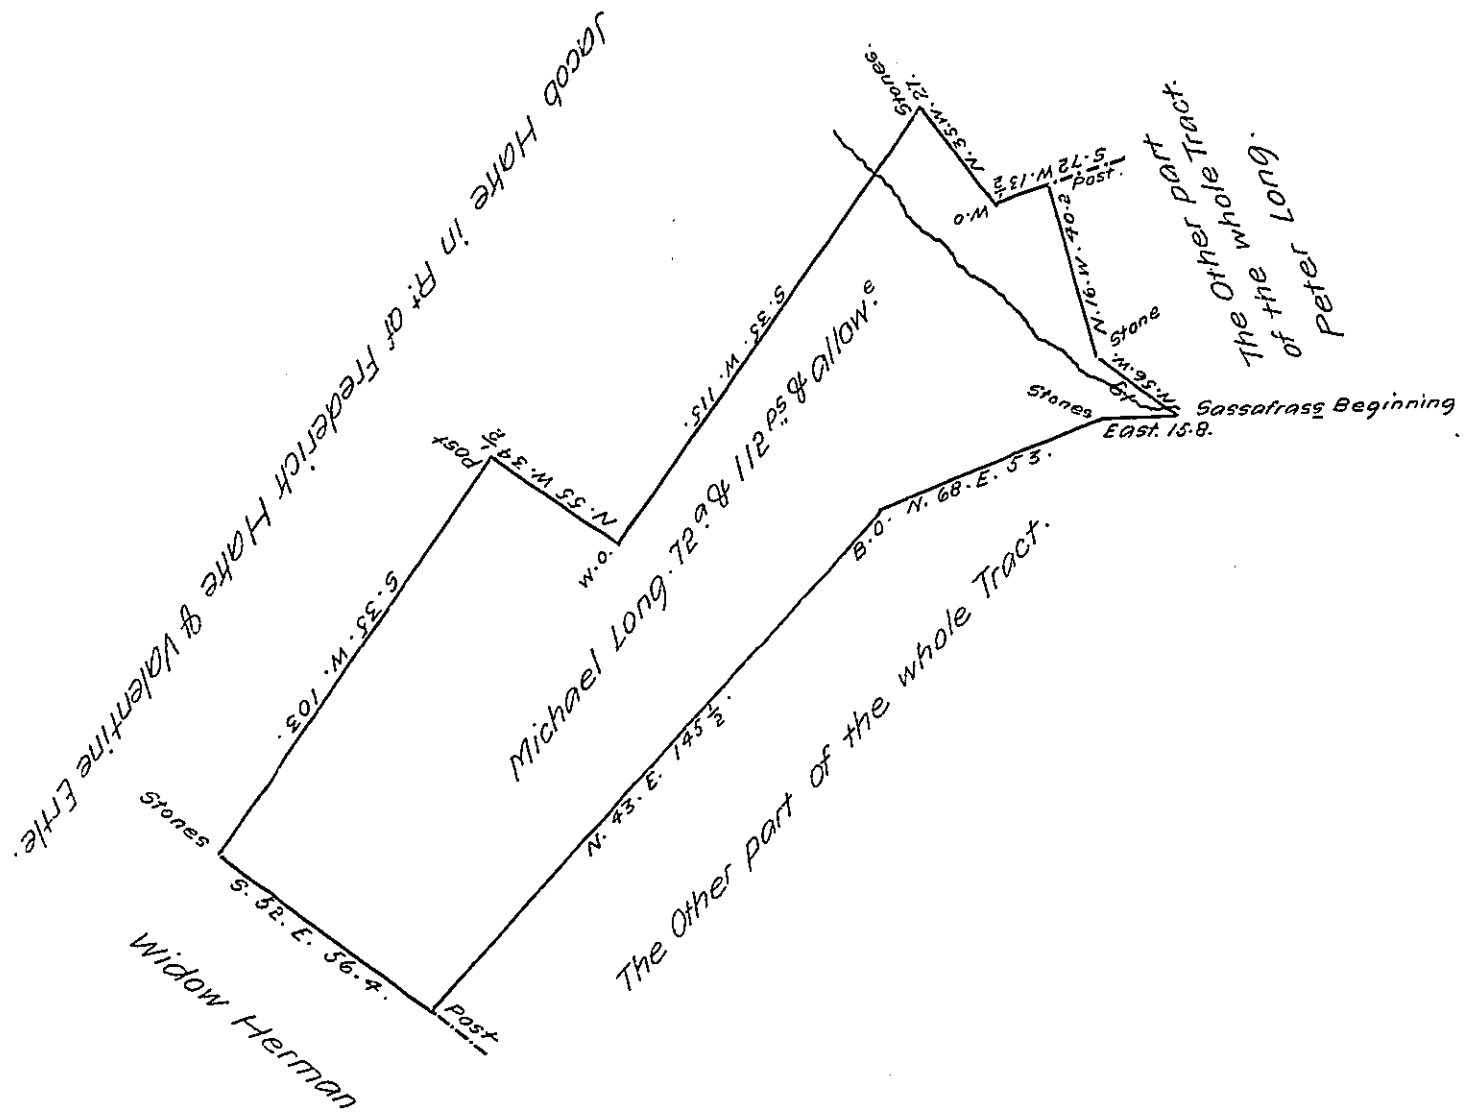

Situate in Manchester Township in the County of York Containing as above set forth 72 & 112 perches and allowance being part of a larger Trat of 286½ Originally Surveyed by Charles Luttens on the 13th day of August 1766. In Pursuance of a Warrant for ——— bearing date the 12th day of May 1766. Granted to Michael Long, the above Re-Surveyed and divided off from the said larger tract the 6th day of September 1782 And now at the Request of the Present Owner Andrew Hahe (after having Examined, Calculated and Corrected the Same) I am desired to make Return of the Draught the 19th day of August. A.D. 1809. Per

Jacob Spangler D.S.

To Andrew Porter Esquire

Surveyor General

Lancaster Pa

IN TESTIMONY that the above is a copy of the original remaining on file in the Department of Internal Affairs of Pennsylvania, made conformably to an Act of Assembly approved the 16th day of February, 1833, I have hereunto set my Hand and caused the Seal of said Department to be affixed at Harrisburg, this twenty sixth day of April 1907.

Isaac B. Brown

Secretary of Internal Affairs.