FORM No. 1.

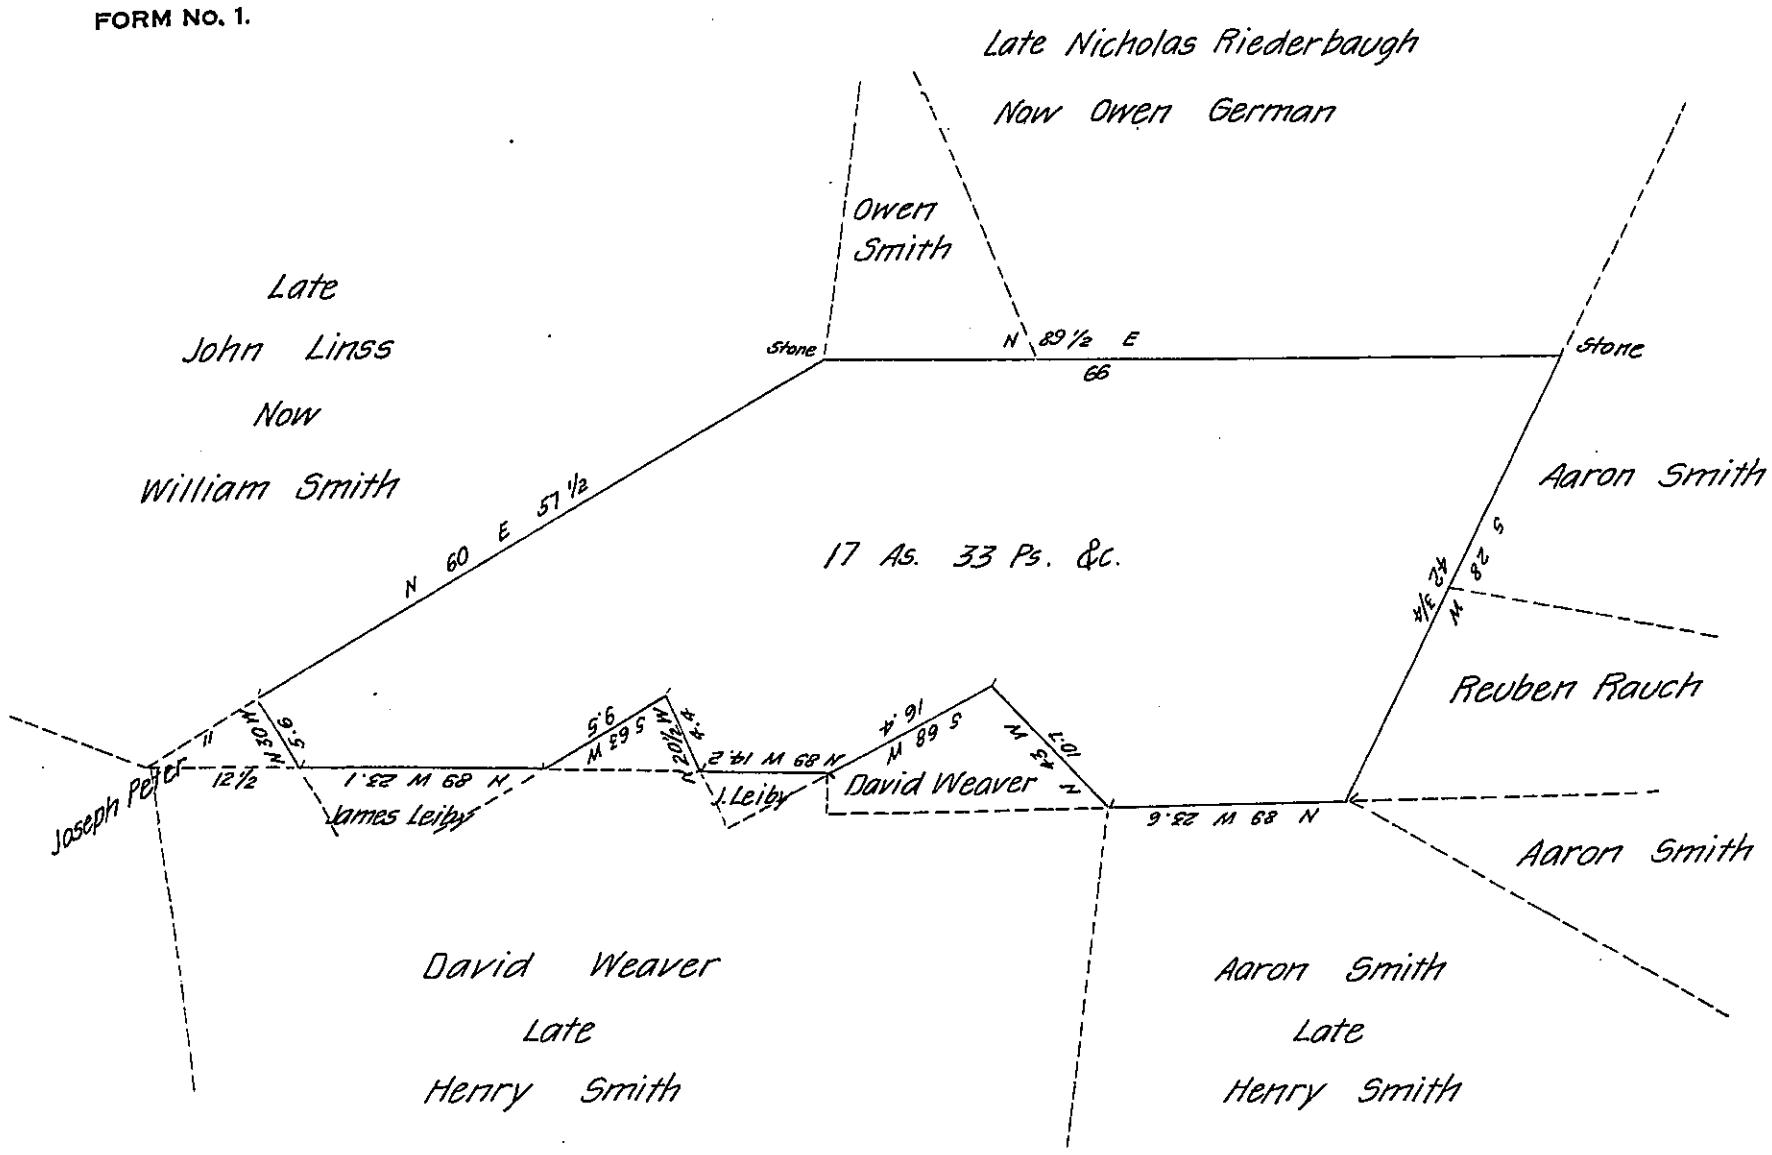

Draft of a tract of land situate in Heidelberg township Lehigh County Containing 17 as. 33 perches and allowance of six per cent for roads &c. Surveyed for Aaron Smith; James Leiby; Reuben Rauch and Jacob Straub the 1st day of Sept. A.D. 1871. being a part of a larger tract of Seventeen Acres One hundred perches & Allowance Originally surveyed by virtue of Application No. 2640 to Henry Smith dated the 28th day of April A.D. 1767

Geo. Blank C.S.

To J. M. Campbell Esq.
Surveyor General.

IN TESTIMONY that the above is a copy of the original remaining on file in the Department of Internal Affairs of Pennsylvania, made comformably to an Act of Assembly approved the 16th day of February 1833, I have hereunto set my hand and caused the Seal of said Department to be affixed at Harrisburg, this sixteenth *day of* March *1907*

Isaac B. Brown
Secretary of Internal Affairs.