FORM No 1.

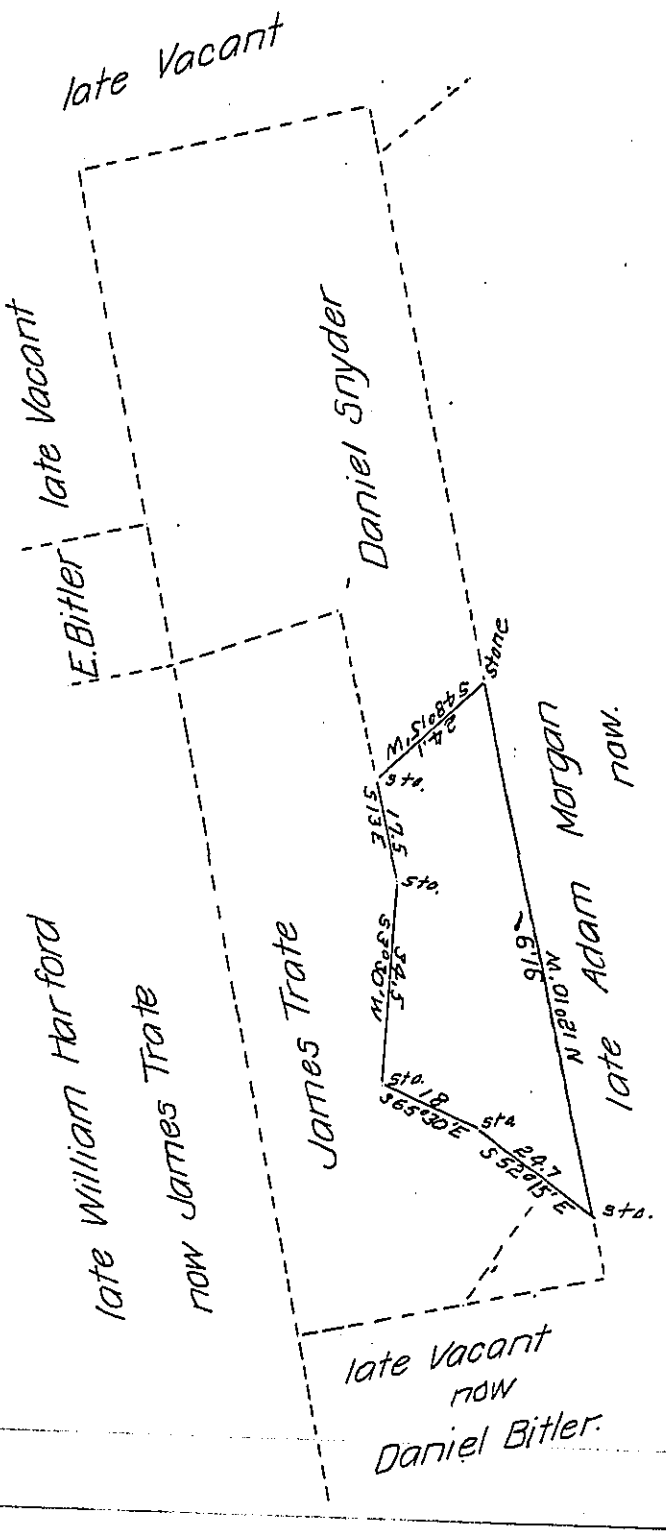

Draft of a tract of land situate in Robeson Township, in the County of Berks, containing Ten acres, Thirty four perches, and allowance of six per cent. for roads, &c., surveyed for George Frees the Eighteenth day of May 1865 being part of a large tract of Fifty four acres One quarter and fourteen perches, and allowance, originally surveyed in pursuance of a warrant granted to Jacob Wiler dated the 6th day of March 1749.

To the Hon. Pr. Daniel S. Zacharias

J. M. Campbell C.S.

Surveyor General.

IN TESTIMONY that the above is a copy of the original remaining on file in the Department of Internal Affairs of Pennsylvania, made conformably to an Act of Assembly approved the 16th day of February, 1833, I have hereunto set my Hand and caused the Seal of said Department to be affixed at Harrisburg, this Fifteenth day of July 1907

Henry Houck.

Secretary of Internal Affairs.