FORM No 1.

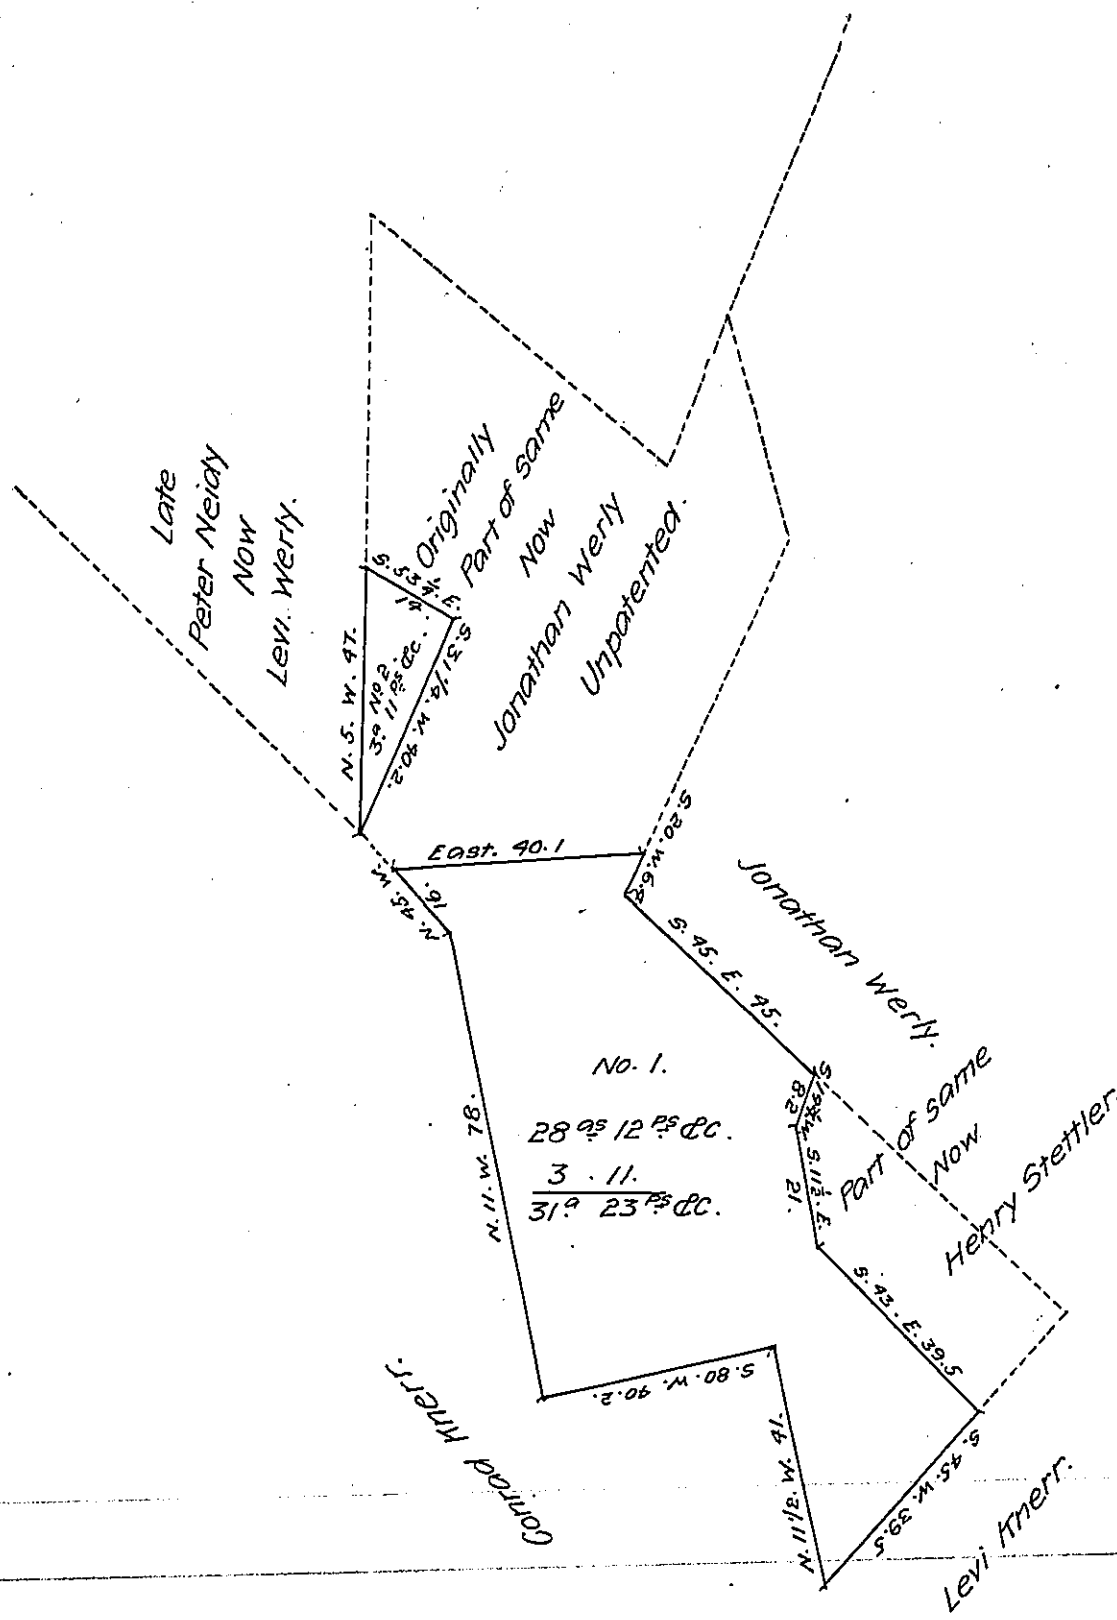


Draft of two tracts of land situate in Lowhill township, Lehigh County, Containing together 31 as 23 ps and allowance, surveyed for Levi Werly the 12th day of June A.D. 1872, being a part of a larger tract of 69 as 120 ps and Allowance, originally surveyed to John Poth, by Application No. 3820. dated x January 30th 1769.

Geo. Blantr. C.S.

Hon. R.B. Beath

Suyor General.

x. Say 3d Febry 1769.

*IN TESTIMONY that the above is a copy of the original remaining on file in the Department of Internal Affairs of Pennsylvania, made conformably to an Act of Assembly approved the 16th day of February, 1833, I have hereunto set my Hand and caused the Seal of said Department to be affixed at Harrisburg, this sixteenth day of July 1907.*

Henry Houck

*Secretary of Internal Affairs.*