FORM No. 1.

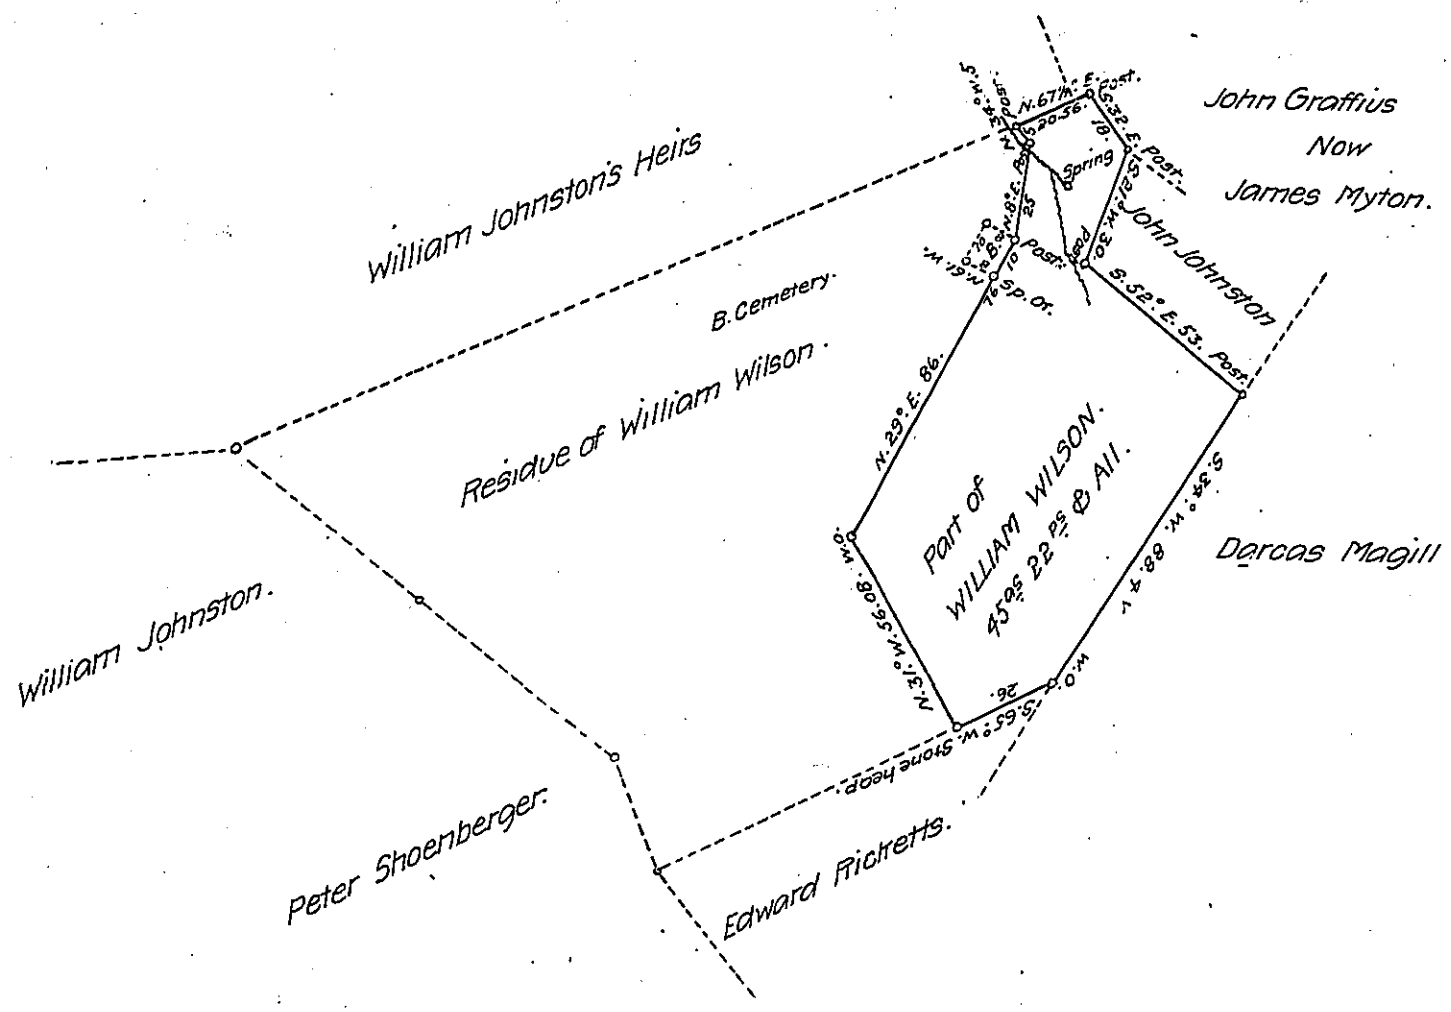

A draft of a tract of land Situate in the township of West and county of Huntingdon, containing forty five Acres twenty two perches, and allowance of Six per cent for roads &c. Examined and calculated for James Myton the 19th day of April A.D. 1878. It being a part of a larger tract of one hundred fifty four Acres twenty two perches and allowance originally Surveyed in pursuance of a Warrant granted to William Wilson dated the 13th day of April A.D. 1773.

William H. Booth C.S.

To Gen. William McCandless
Secretary of Internal Affairs

IN TESTIMONY that the above is a copy of the original remaining on file in the Department of Internal Affairs of Pennsylvania, made conformably to an Act of Assembly approved the 16th day of February, 1833, I have hereunto set my Hand and caused the Seal of said Department to be affixed at Harrisburg, this eighth *day of* August *1907.*

Henry Houck

Secretary of Internal Affairs.