FORM NO. 1.

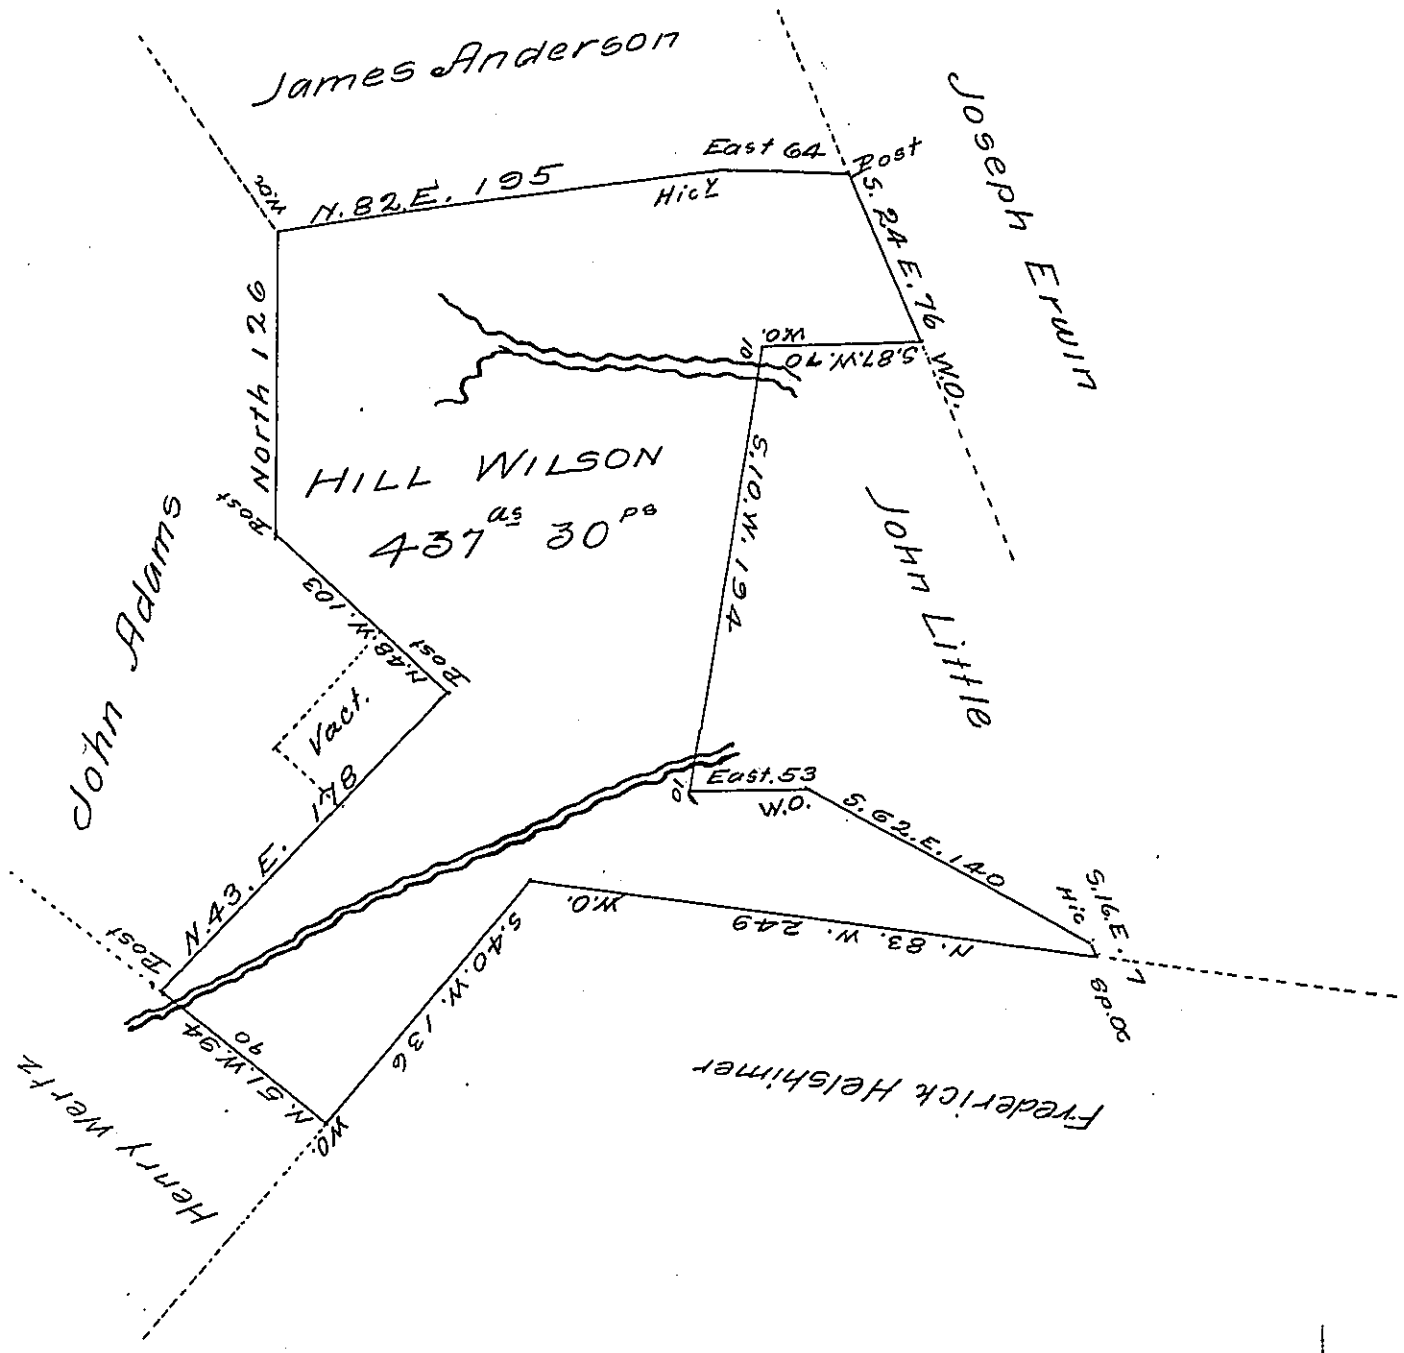

Situate in Napier Township Bedford County. containing Four hundred thirty seven acres thirty perches and allowance of Six per cent &c. Surveyed March the 16th A.D. 1814 in pursuance of a warrant dated February the 8th A.D. 1814

James Piper D.S.

To Richd T Leech Esquire

Surveyor General

There is about twenty five or thirty acres of land Cleared. a Caber and Stable built on the above Survey and a fameley actually residing thereon. the actual residence took place previous to the 28th March 1814

James Piper D.S.

IN TESTIMONY that the above is a copy of the original remaining on file in the Department of Internal Affairs of Pennsylvania, made comformably to an Act of Assembly approved the 16th day of February 1833, I have hereunto set my hand and caused the Seal of said Department to be affixed at Harrisburg, this fifteenth *day of* June *1907*

Henry Houck.

Secretary of Internal Affairs.