FORM NO 1.

Note. There is a greater Surplus than 10 prCent on this tract.
but it being all Surveyed that is joining I thought it unnecessary
to leave a few acres Vacant as it would never be worth
Improving. it being so Hilly

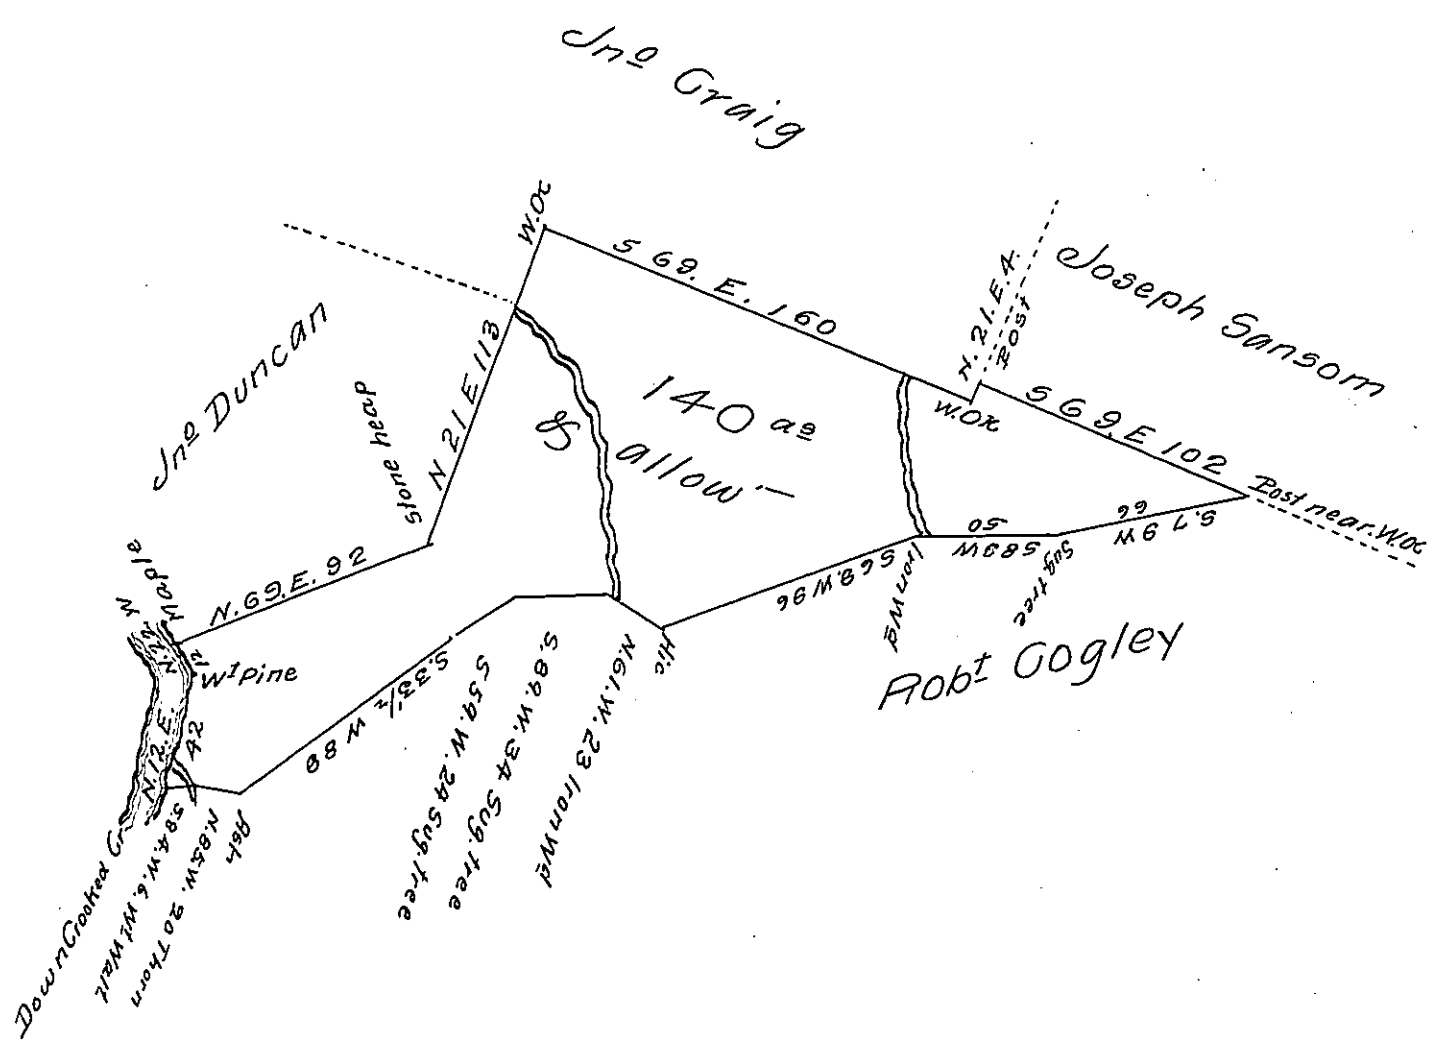

By Virtue of a Warrant dated the 25th of August 1800 The above described Tract of land was surveyed to Adam Wilhelm.

Situate in the Township of Allegheny and County of Westmoreland (now Armstrong). Containing One hundred and forty acres and the allowance of Six pr Cent for Roads &c.

Surveyed the third day of Septr 1800

By Geo. Ross D.S.

Saml Cochran Esqr
Surveyor General

IN TESTIMONY that the above is a copy of the original remaining on file in the Department of Internal Affairs of Pennsylvania, made conformably to an Act of Assembly approved the 16th day of February, 1833, I have hereunto set my Hand and caused the Seal of said Department to be affixed at Harrisburg, this eighteenth day of June 1907

Henry Houck.

Secretary of Internal Affairs.